All Dimensions & Levels to be checked and verified by the contractor prior to works commencing.

Any errors to be reported to the Architect immediately

The copyright of this drawing and design is vested in the Architect and must not be copied or reproduced without written consent

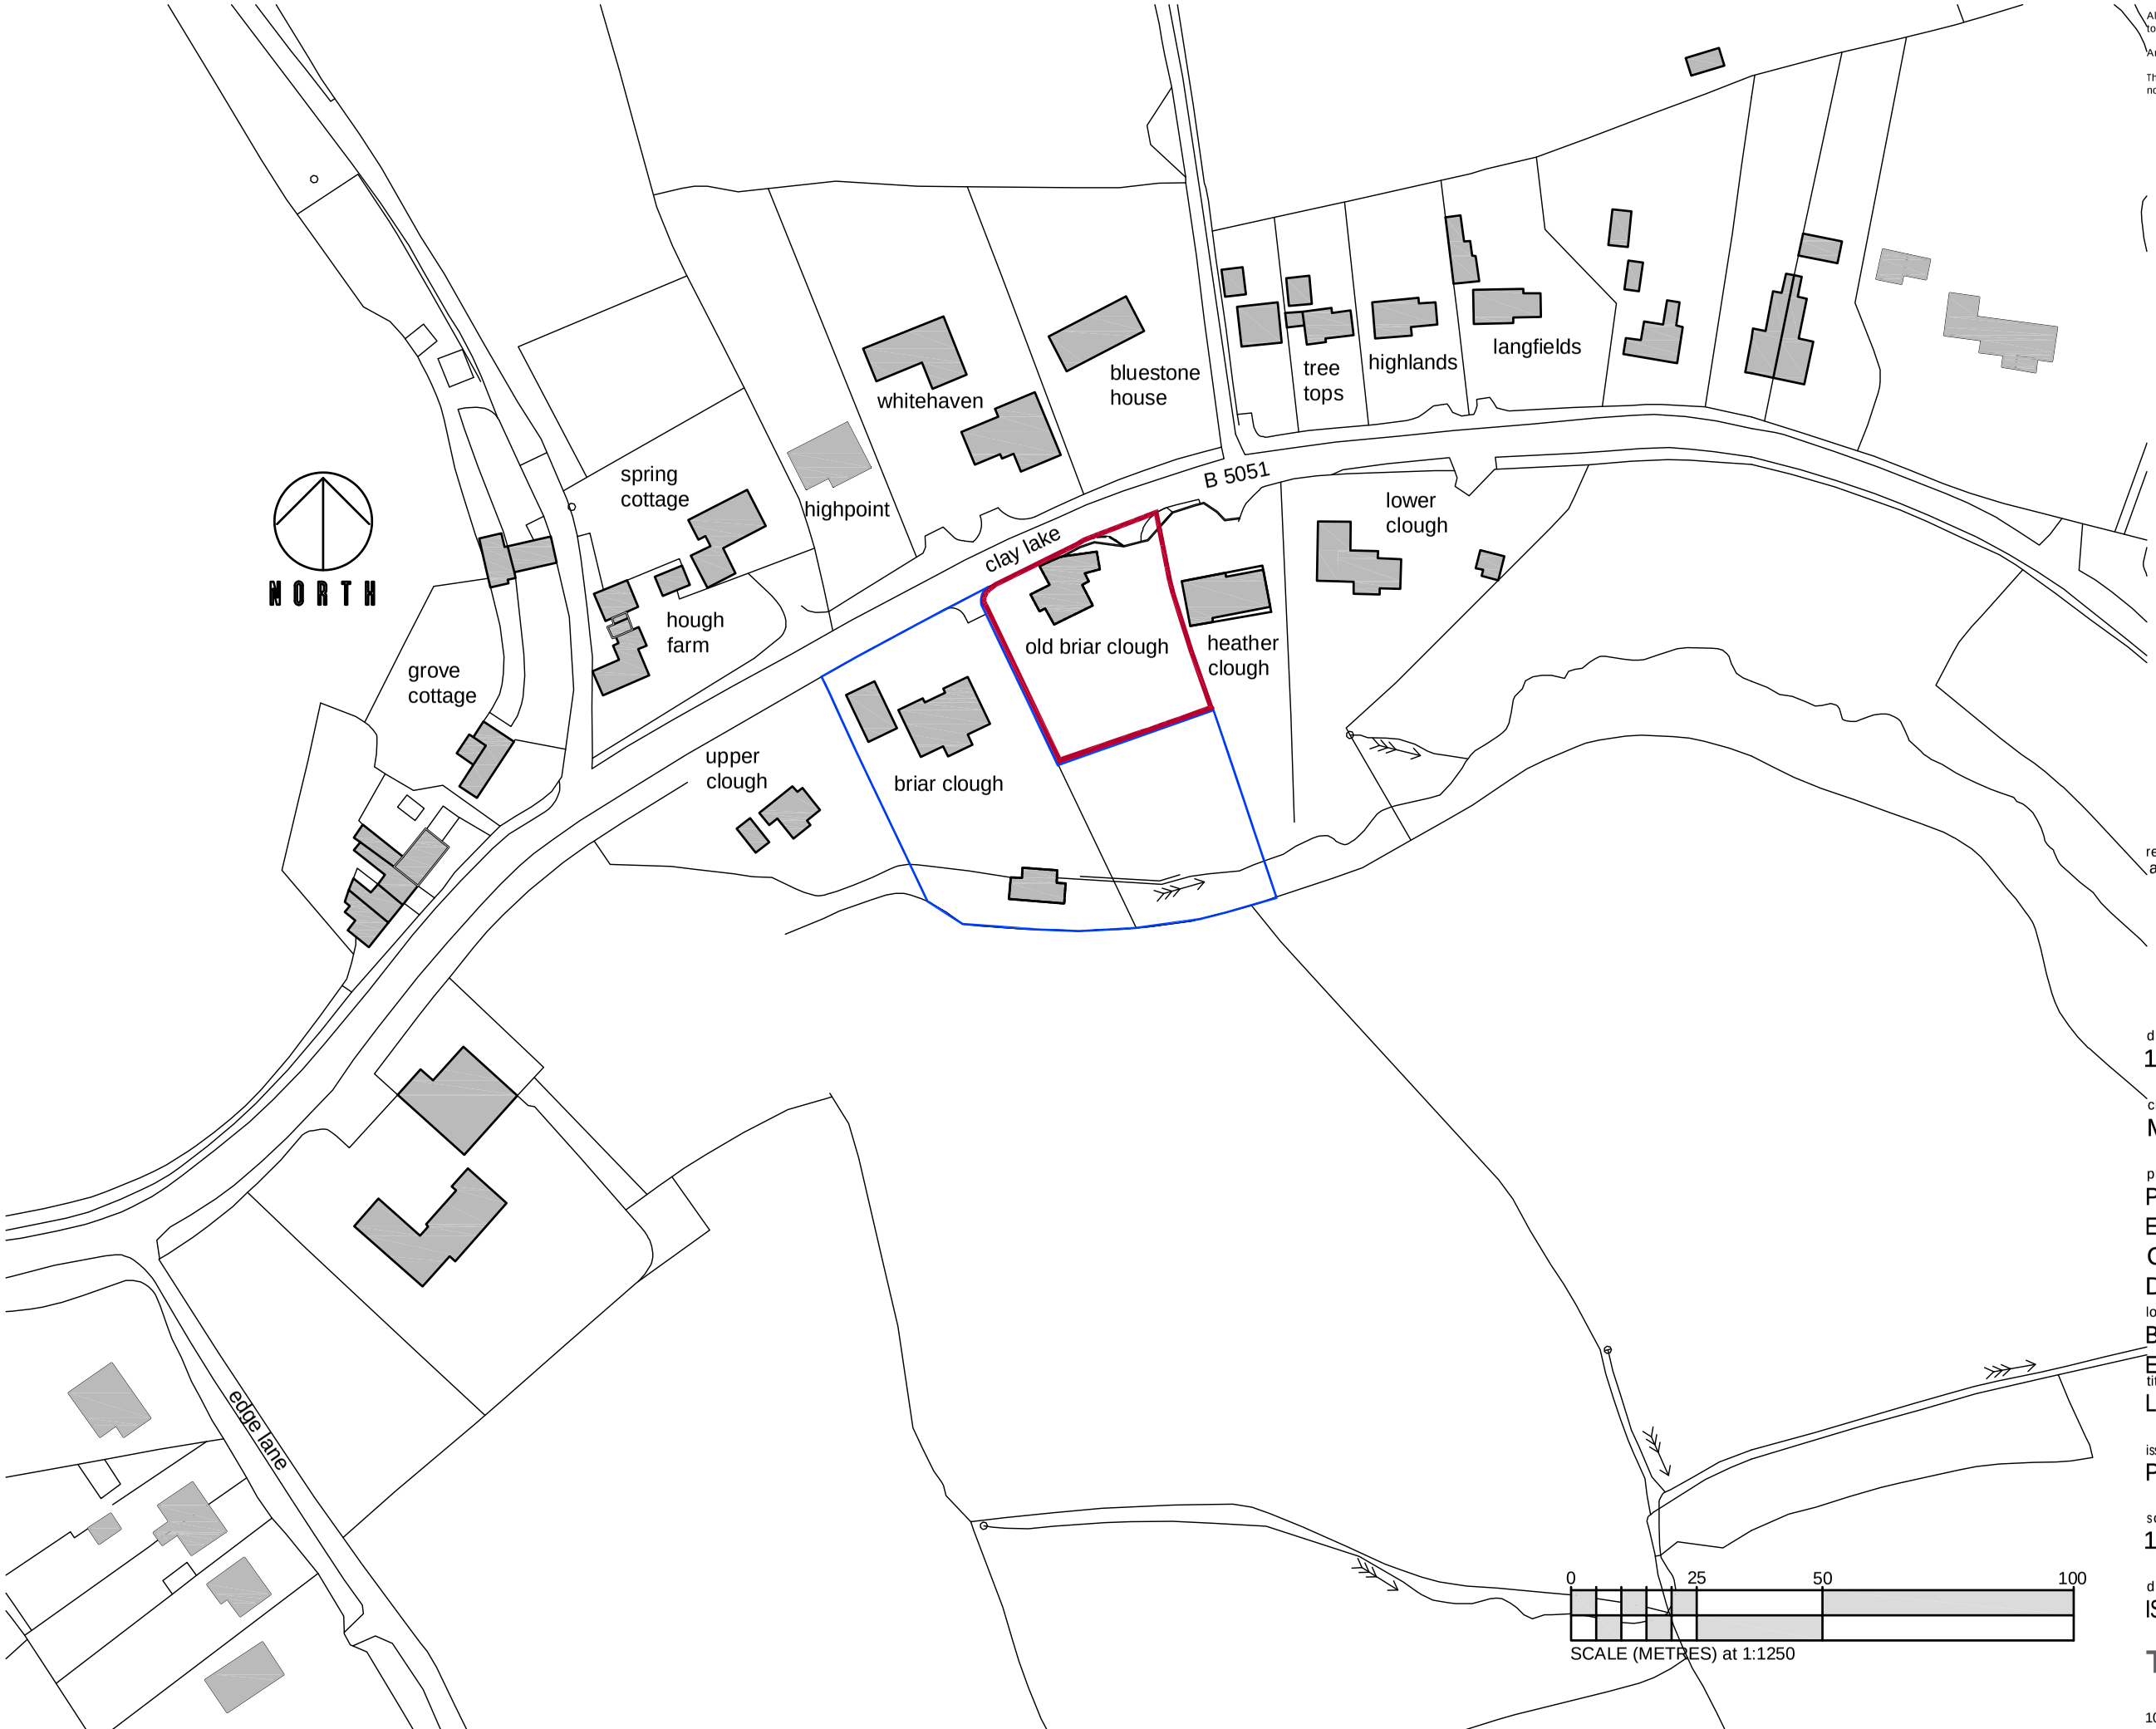

revision	description	date
a	do not scale note omitted scale bar added as planners request	20/07/2018

drawing 1042-100 revision a

client
MR AND MRS RUSHTON

project
PROPOSED DEMOLITION OF EXTG. DWELLING AND CONSTRUCTION OF 2 NEW DWELLINGS

location
BRIAR CLOUGH, CLAY LAKE, ENDON

title
LOCATION PLAN

issue
PLANNING

scale
1:1250 @ A3

drawn by IS | checked by | date 20.04.18

TarpeyWoodfineArchitects

10 king street newcastle under lyme staffordshire ST5 1E
Tel: 01782 632 680 Email: info@tarpey-woodfine.com