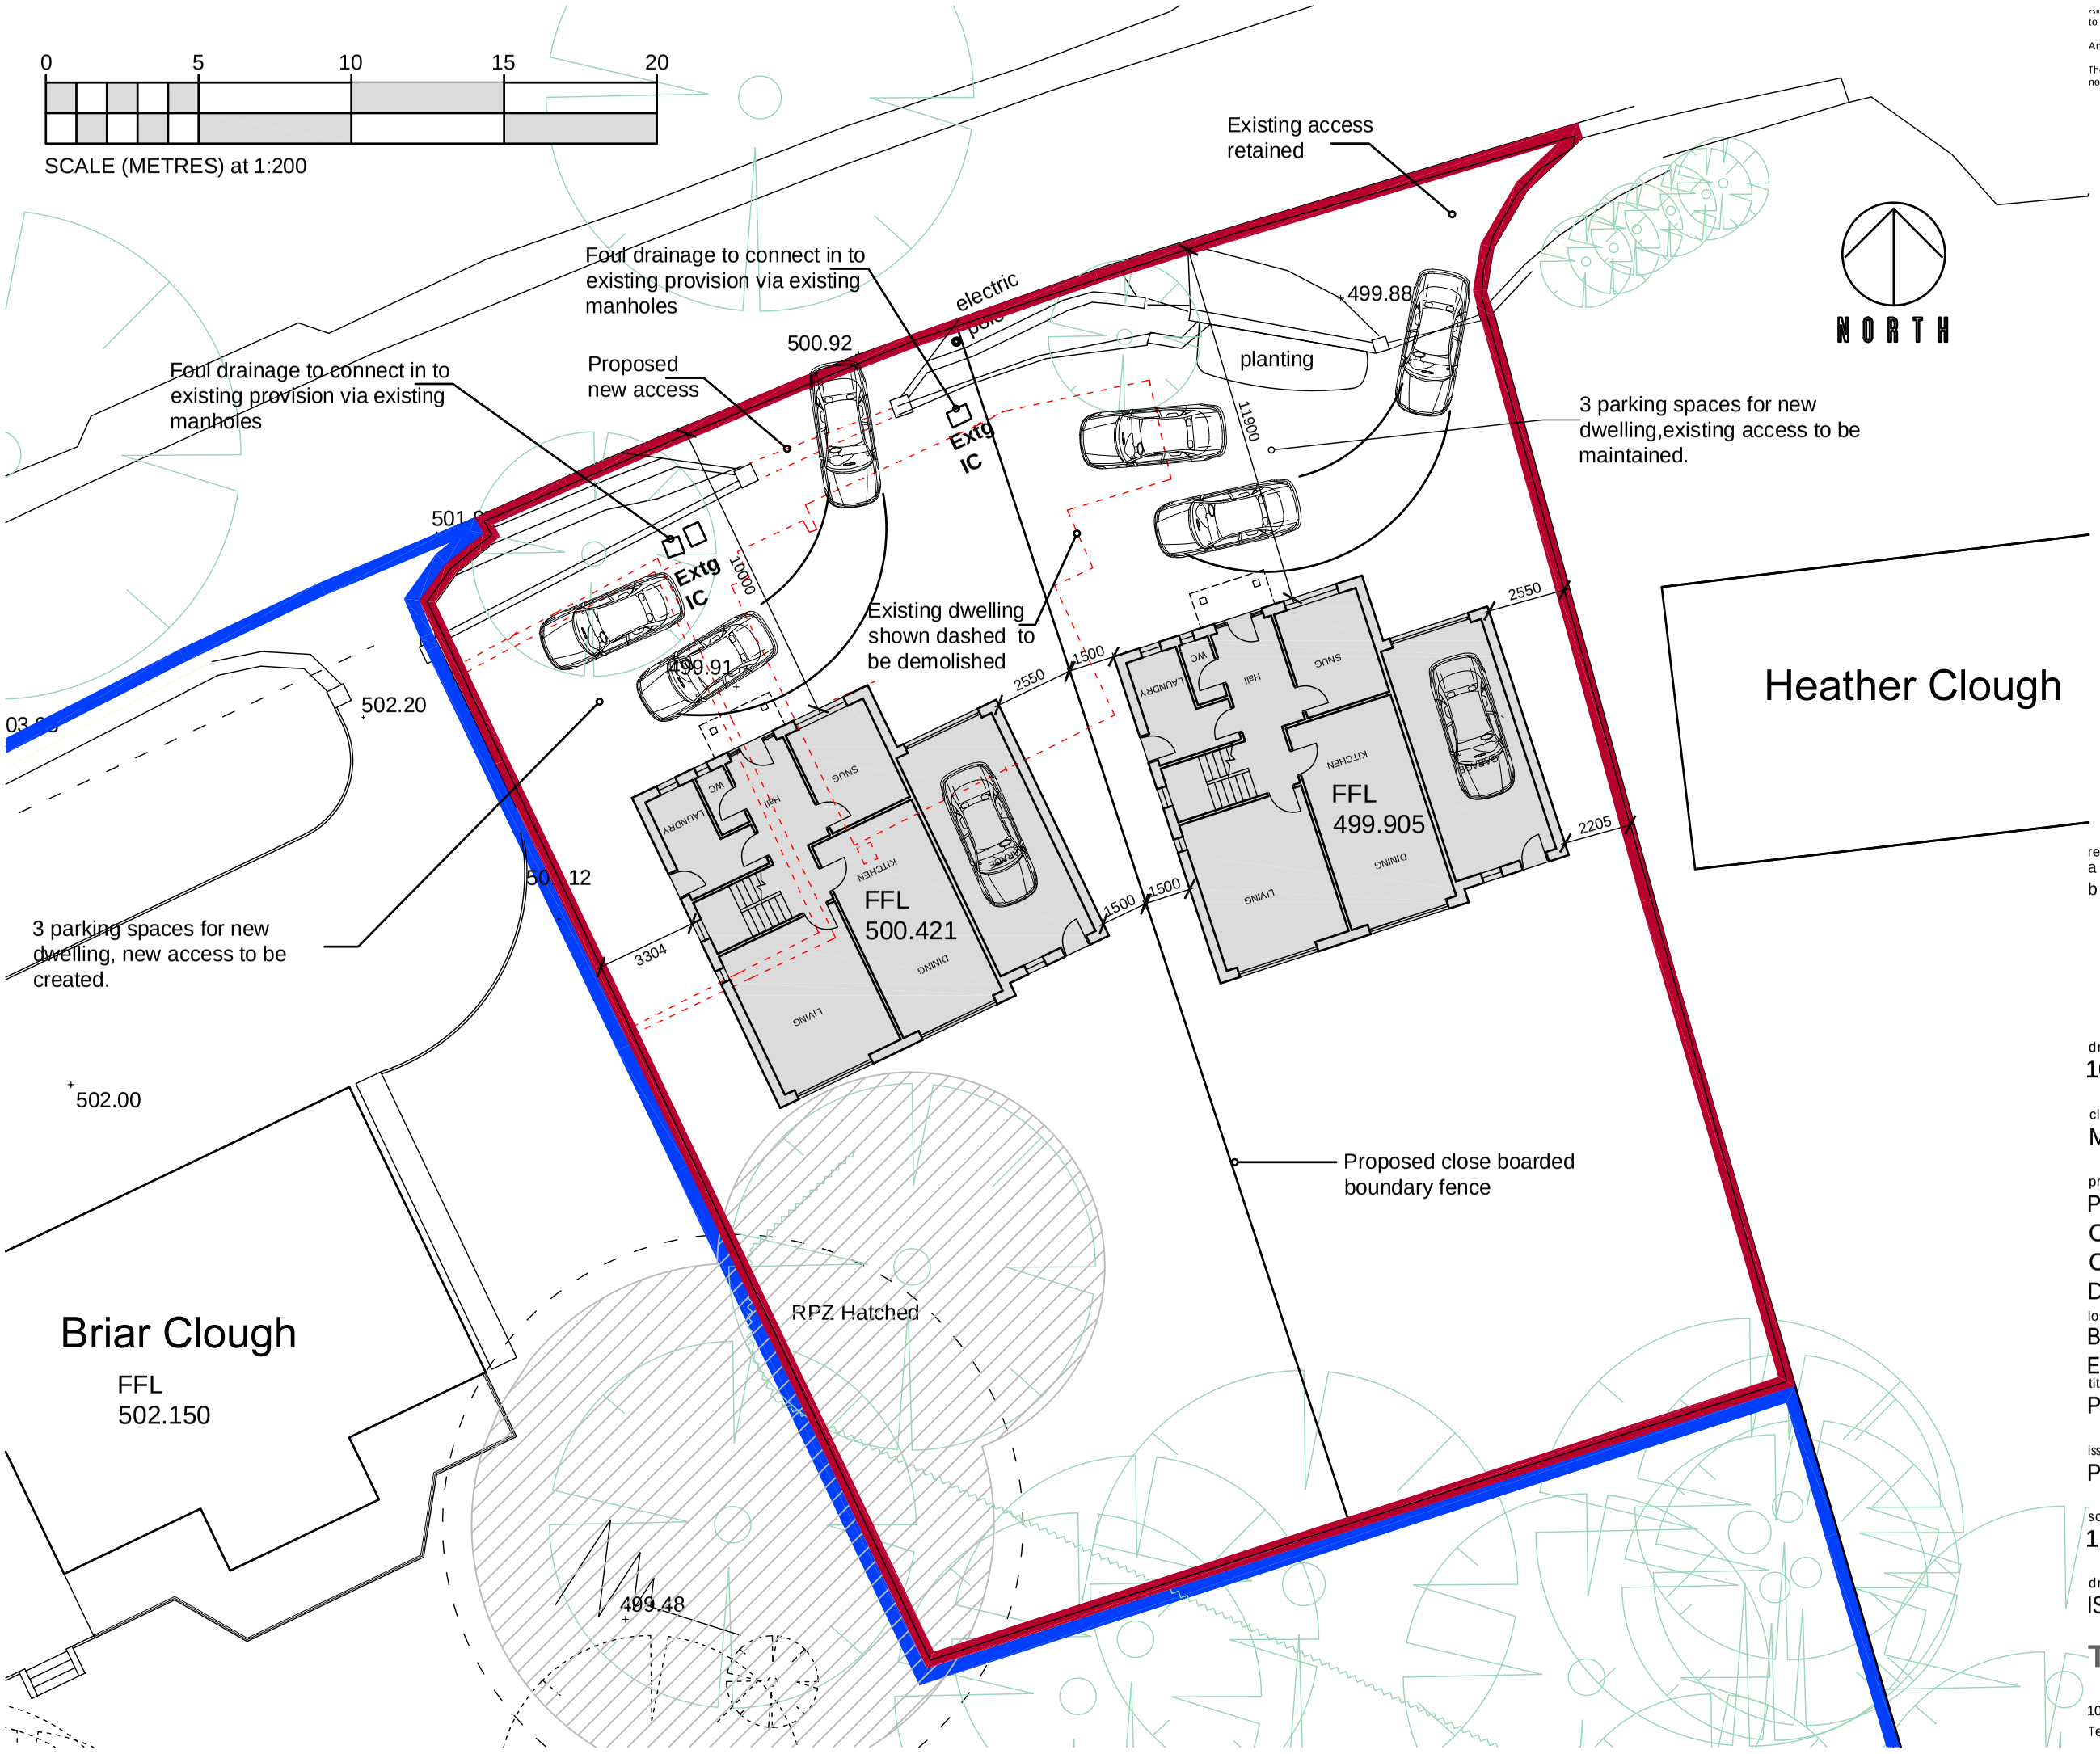

All Dimensions & Levels to be checked and verified by the contractor prior to works commencing.

Any errors to be reported to the Architect immediately

The copyright of this drawing and design is vested in the Architect and must not be copied or reproduced without written consent

revision	description	date
a	car parking indicated	13/07/18
b	north point and key dimensions added , scale bar updated as planners requirements	20/07/18

drawing 1042_111 revision b

client
MR AND MRS RUSHTON

project
PROPOSED DEMOLITION OF EXTG. DWELLING AND CONSTRUCTION OF 2 NEW DWELLINGS

location
BRIAR CLOUGH, CLAY LAKE ENDON

title
PROPOSED SITE PLAN

issue
PLANNING

scale
1:200 @ A3

drawn by	checked by	date
IS.	DJW	04.05.18

TarpeyWoodfineArchitects

10 king street newcastle under lyme staffordshire ST5 1E
Tel: 01782 632 680 Email: info@tarpey-woodfine.com