Floor Plan

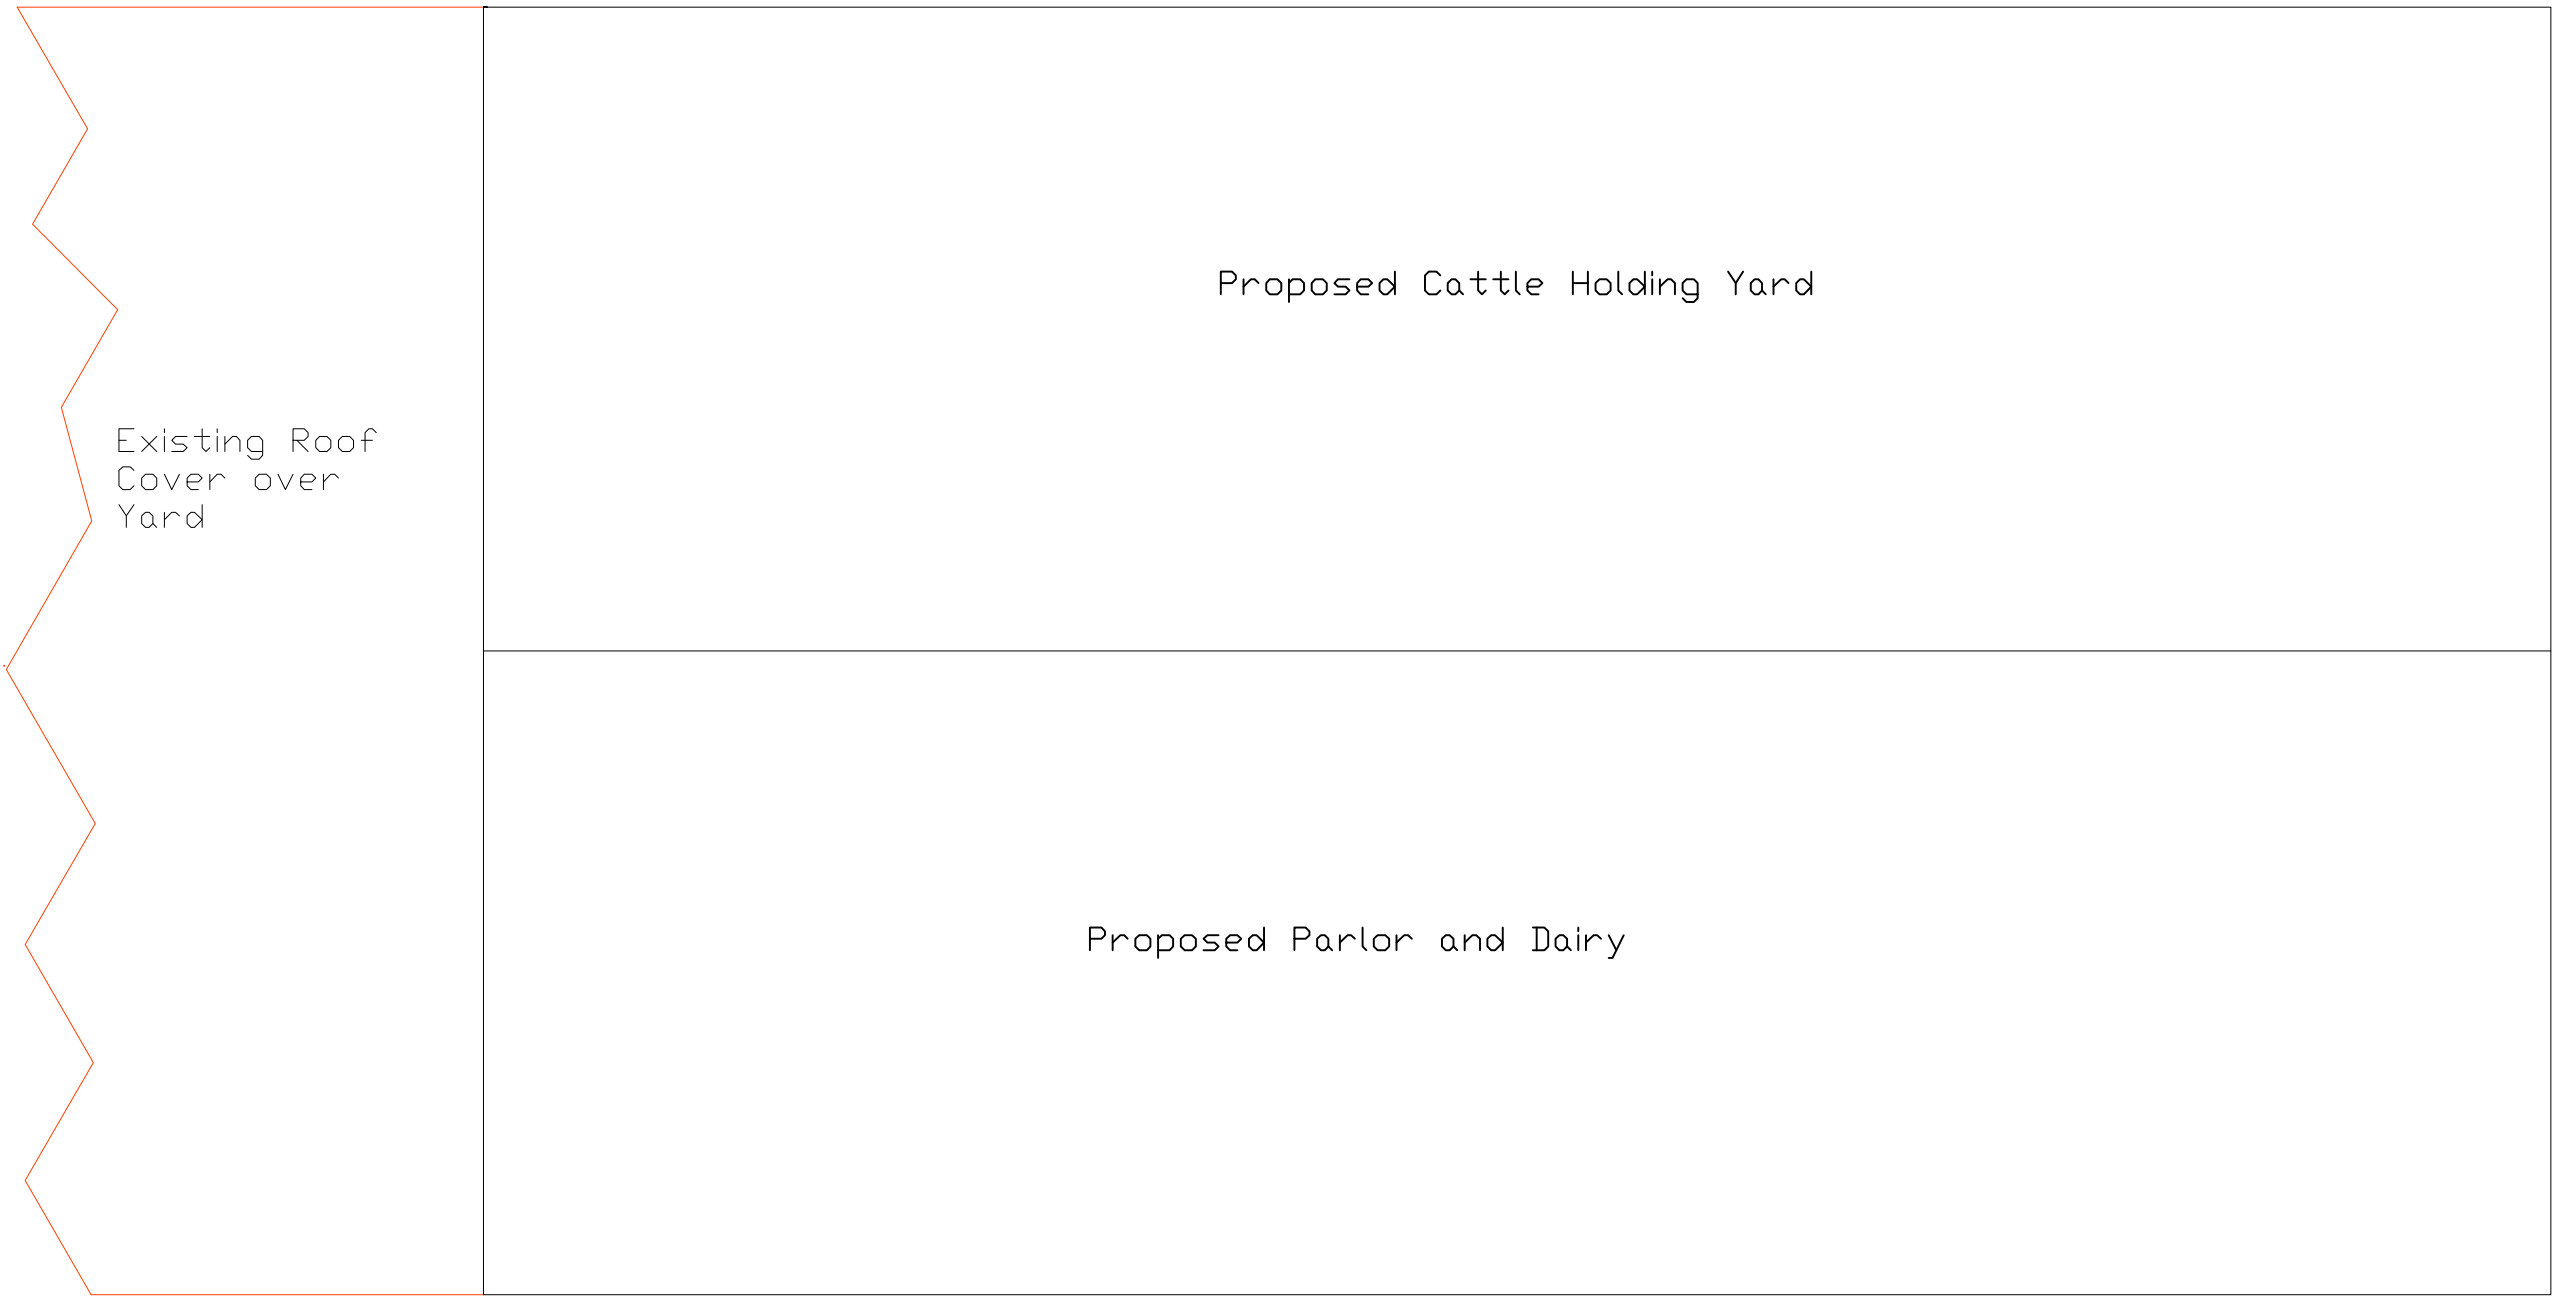

	Ian Harvey Fabrications Ltd			All Measurements In mm.
Goldstraw Elevations	Version 1	Scale: A3 1:100	Date: 12.06.18	P J Harvey