
Roof Plan

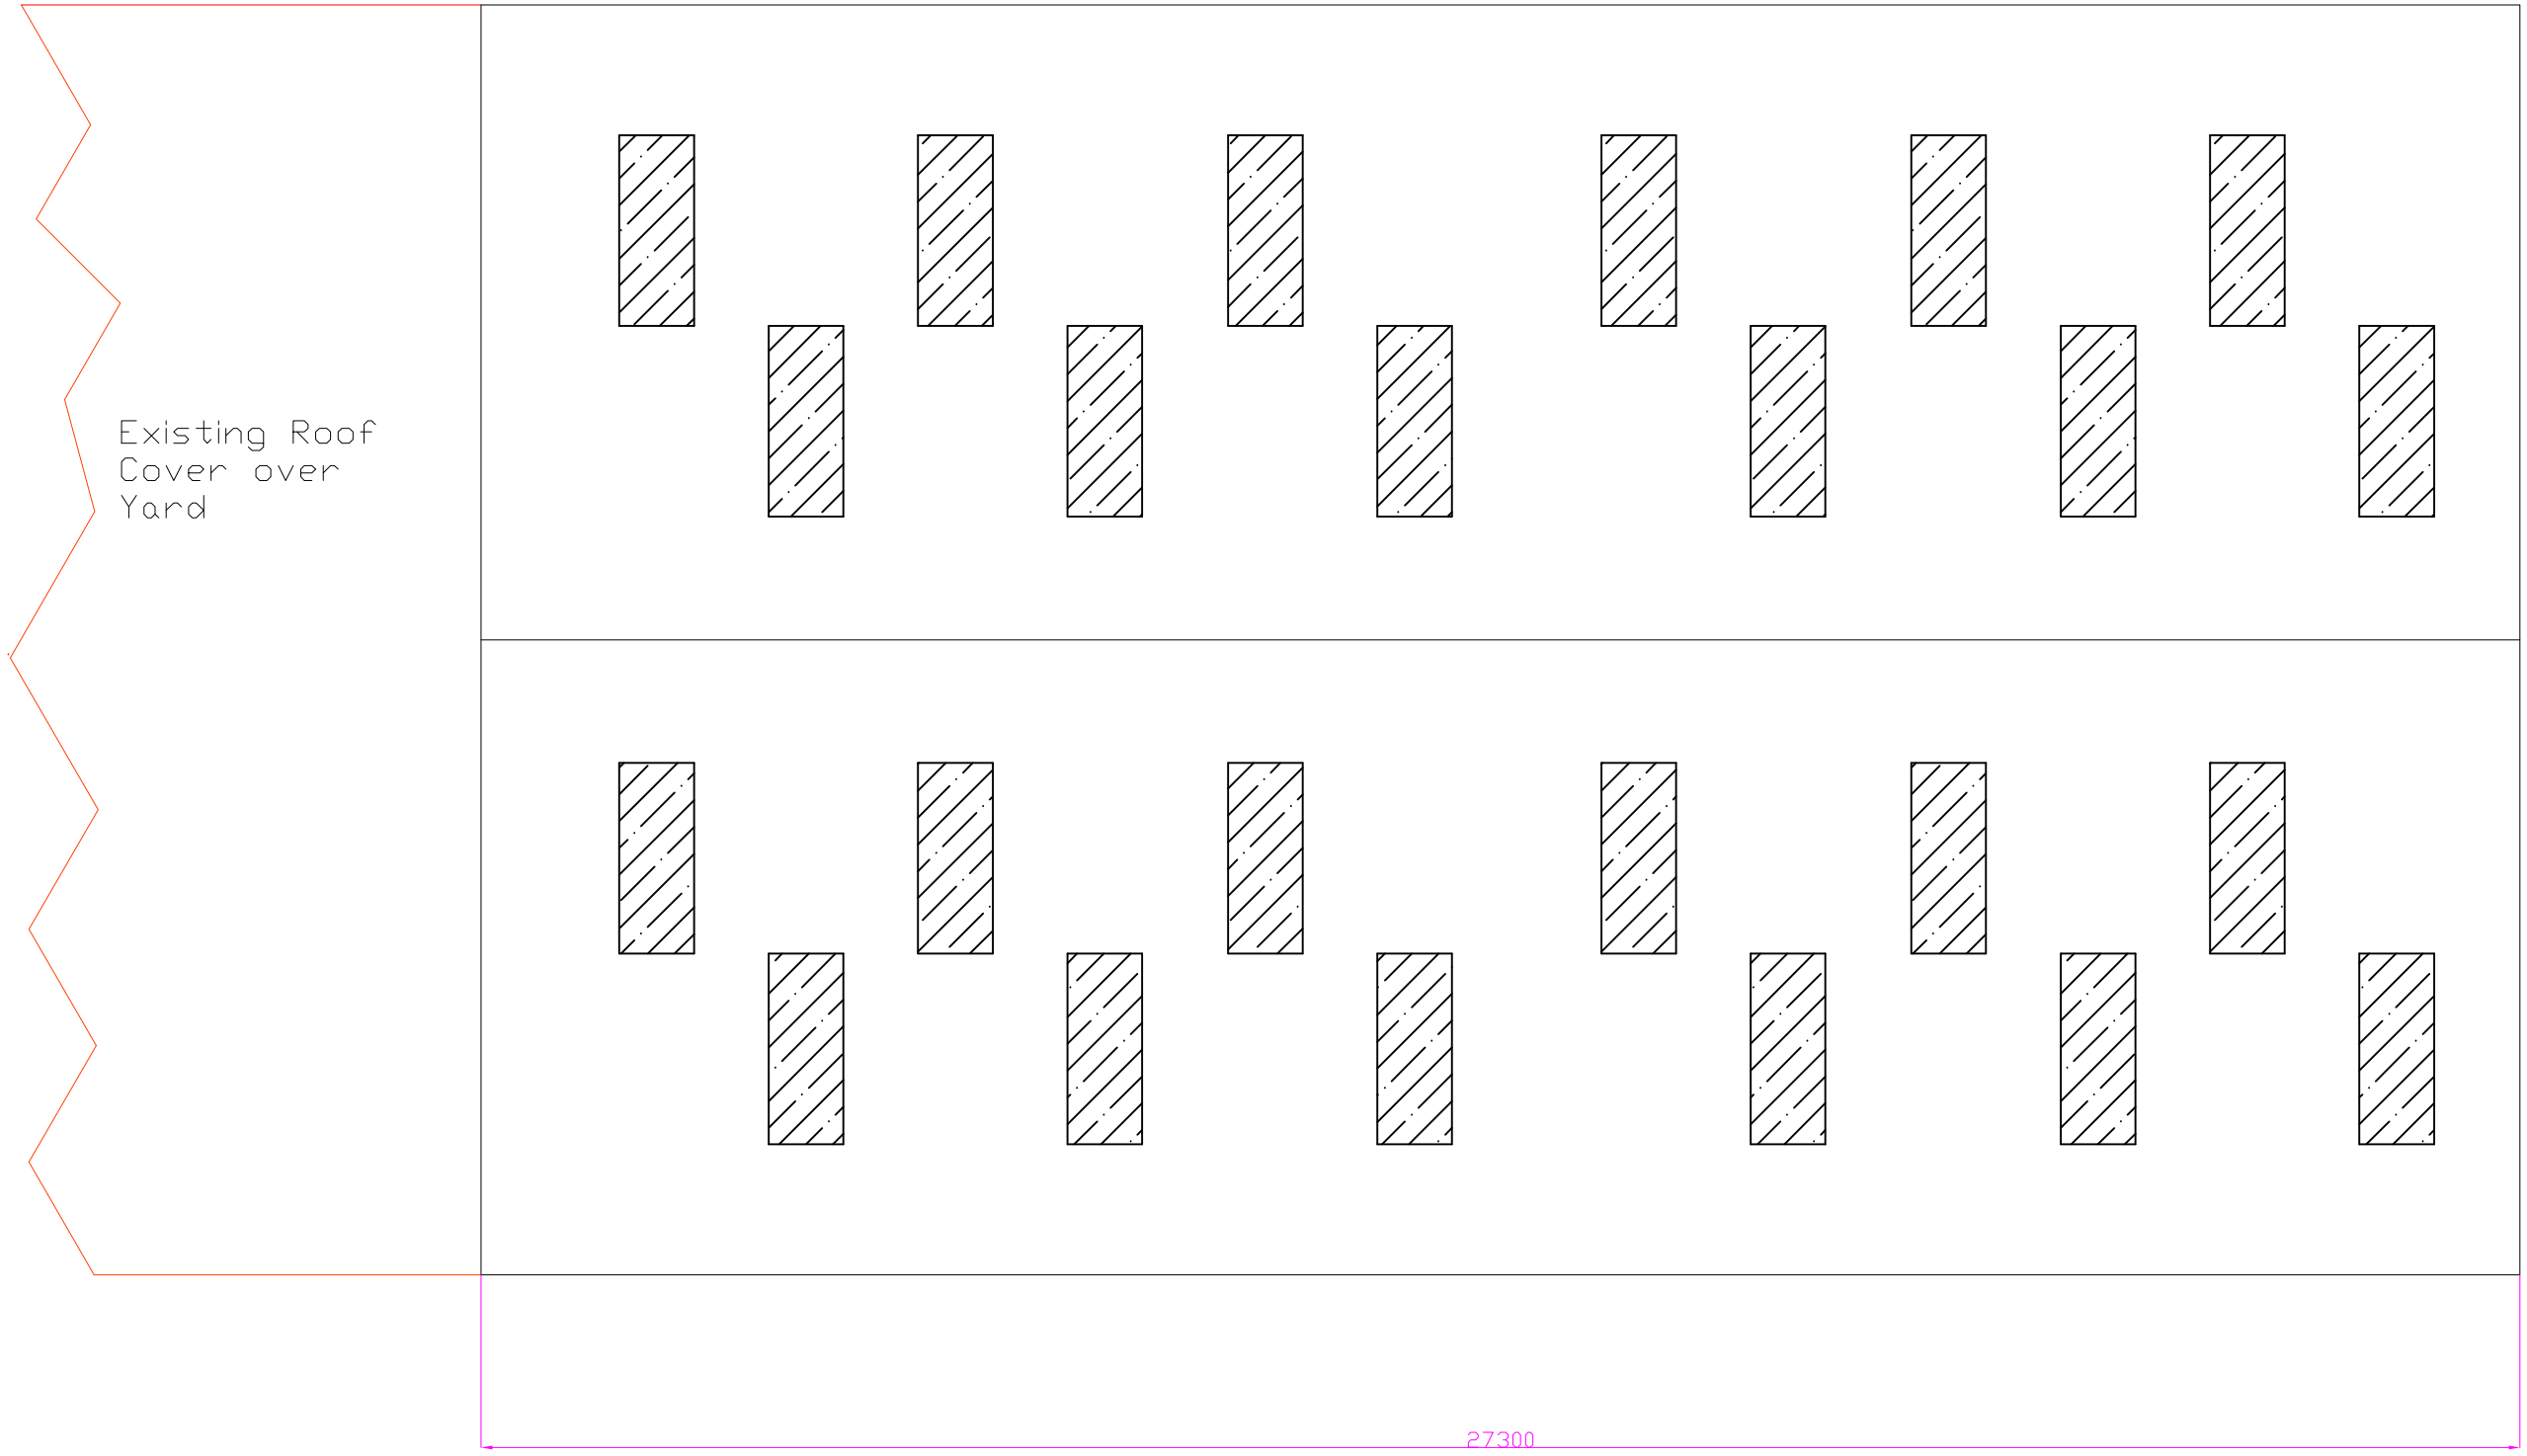

Ian Harvey Fabrications Ltd

All Measurements In mm.

Goldstraw Elevations	Version 1	Scale: A3 1:100	Date: 12.06.18	P J Harvey