East Elevation

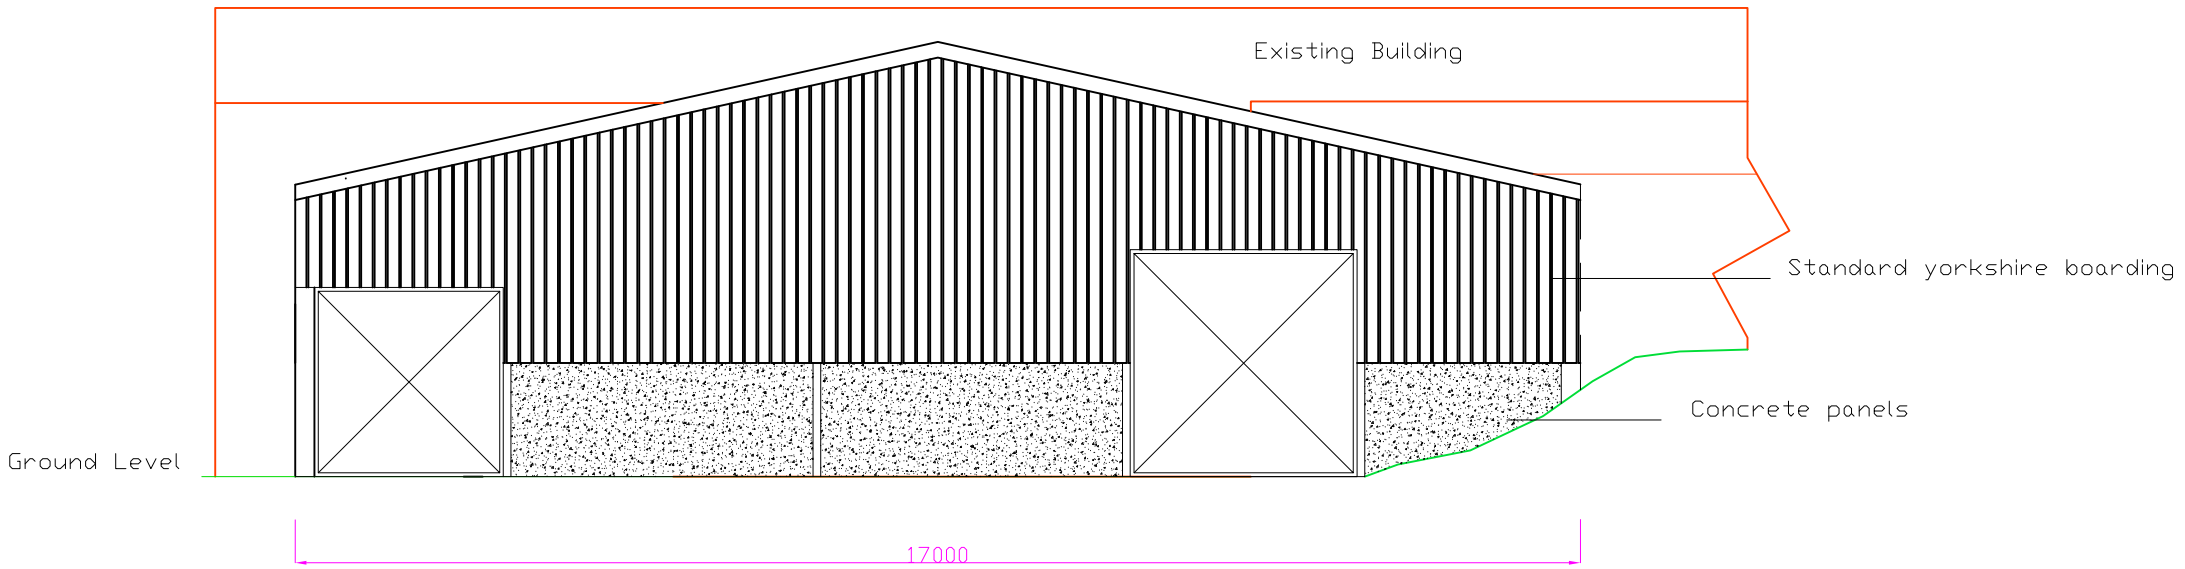

	Ian Harvey Fabrications Ltd			All Measurements In mm.
Mr J Goldstraw, Huddale Farm	Version 1	Scale: 1:100	Date: 01-07-2018	WEH