North Elevation

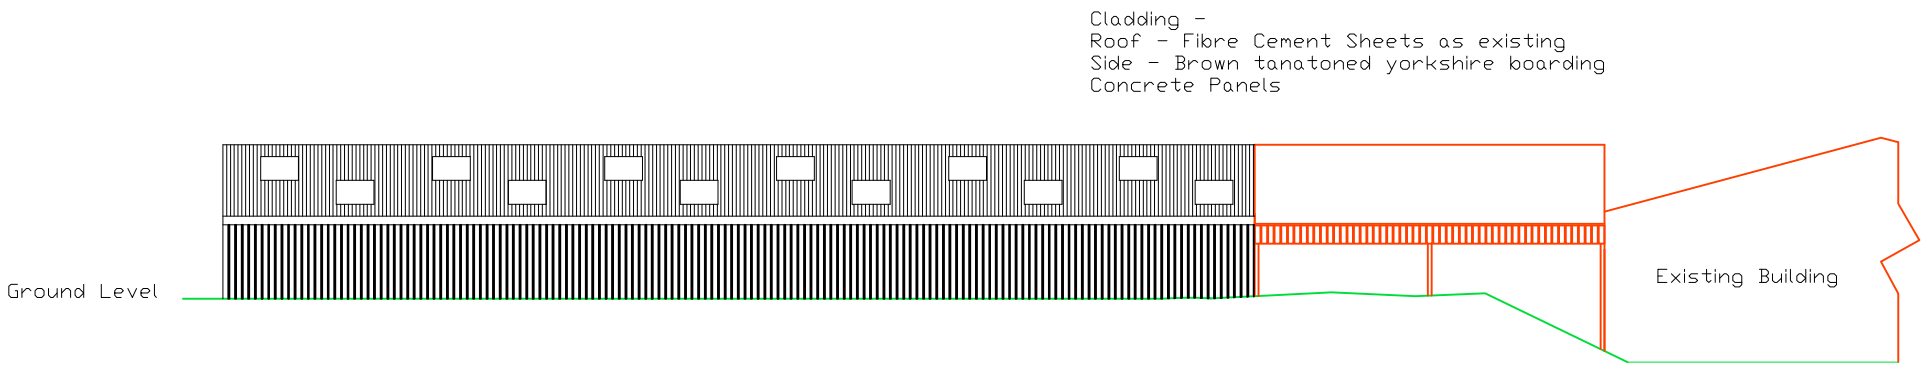

South Elevation

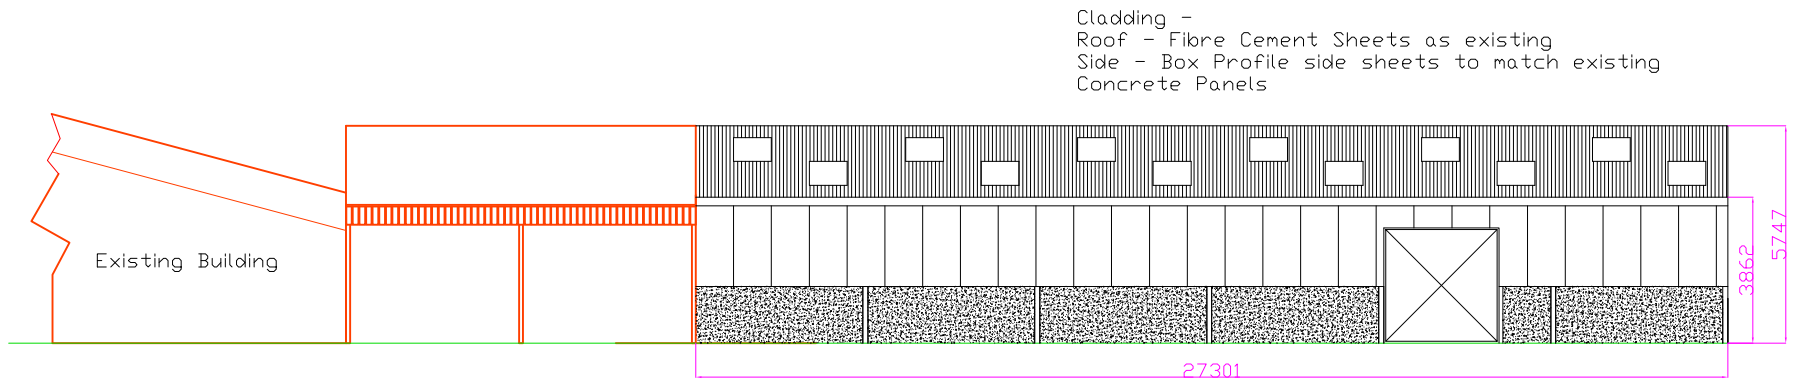

East Elevation

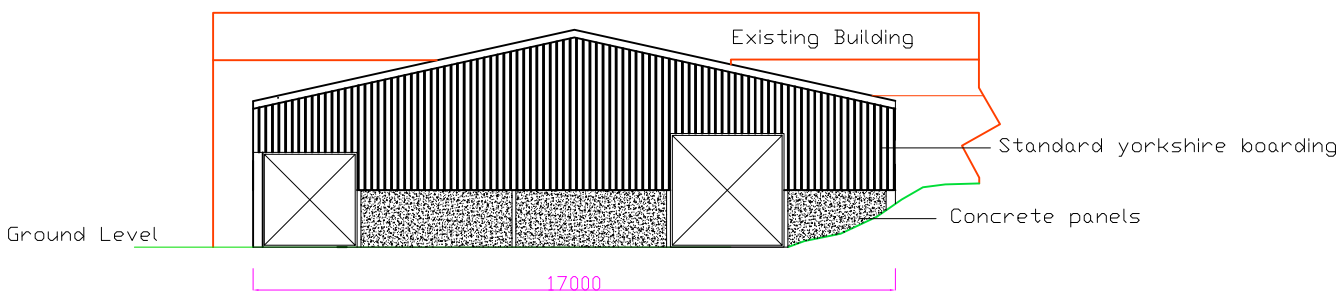

	Ian Harvey Fabrications Ltd			All Measurements In mm.
Mr J Goldstraw, Huddale Farm	Version 1	Scale: 1:200	Date: 12.06.18	P J Harvey