HUDDALE FARM, CALTON, WATERHOUSES, STOKE-ON-TRENT, ST10 3LQ

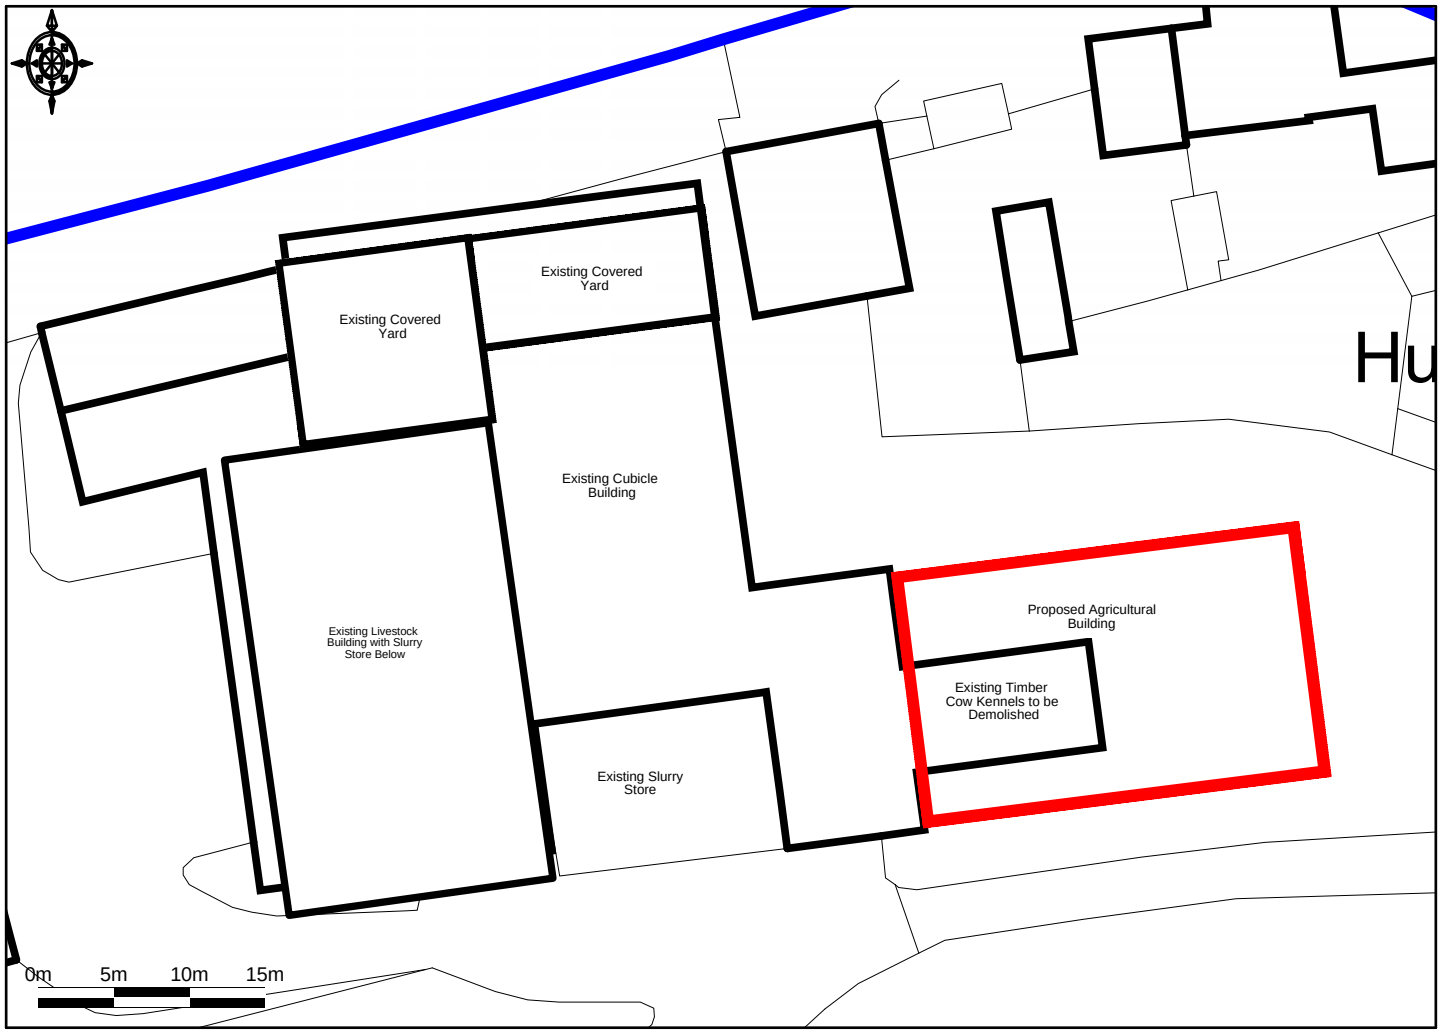

Ordnance Survey © Crown Copyright 2018. All rights reserved. Licence number 100022432. Plotted Scale - **1:500**

Promap
LANDMARK INFORMATION GROUP

Block Plan - July 2018