A3

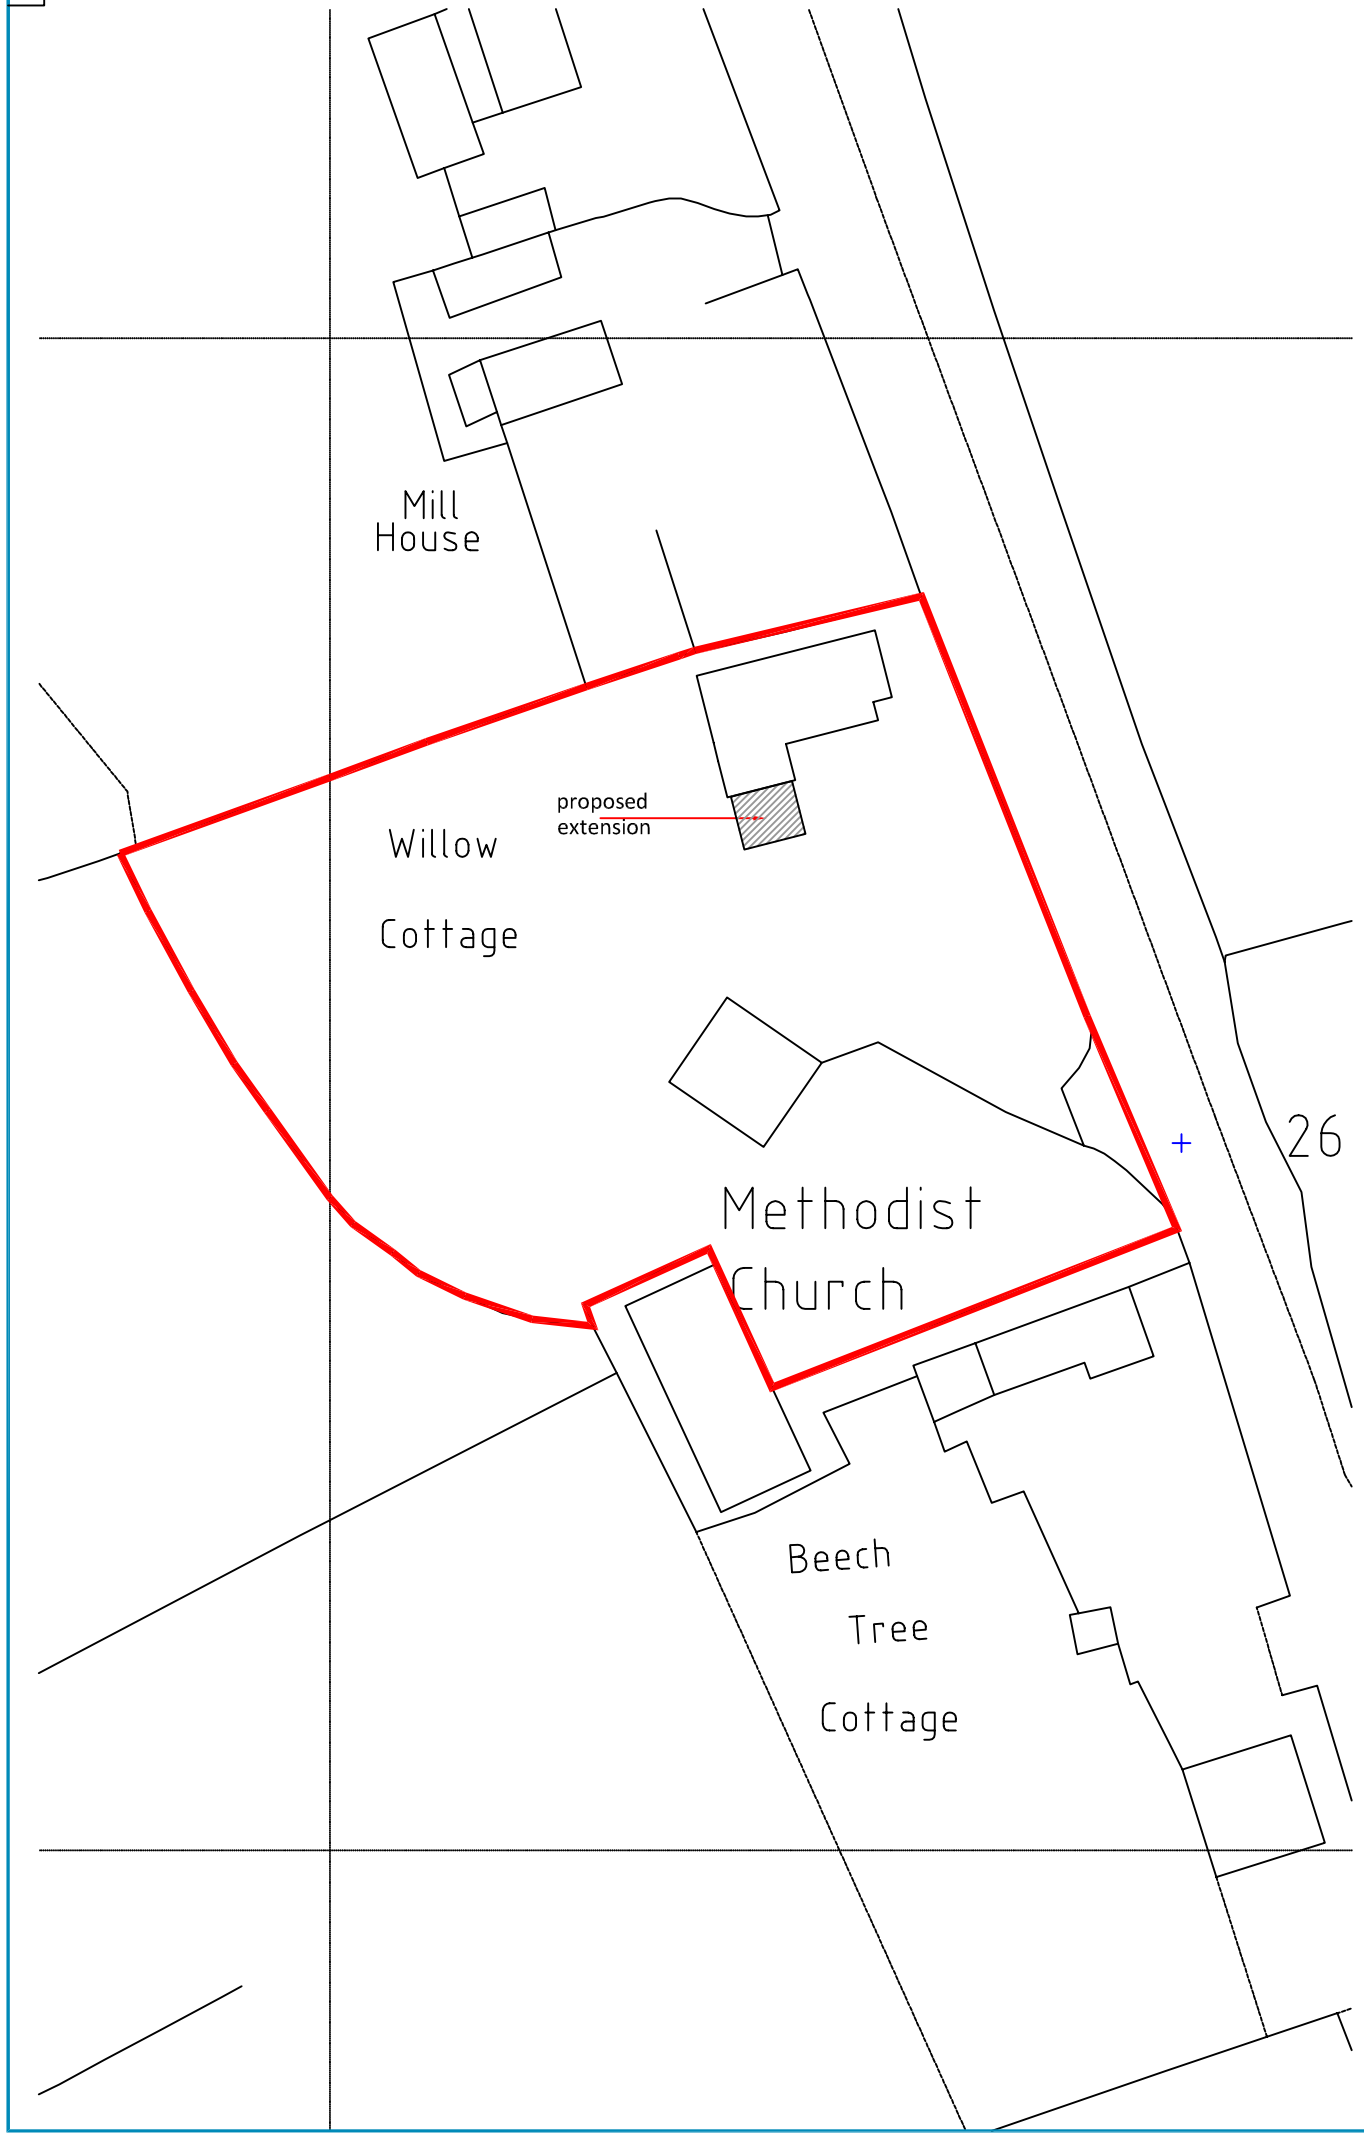

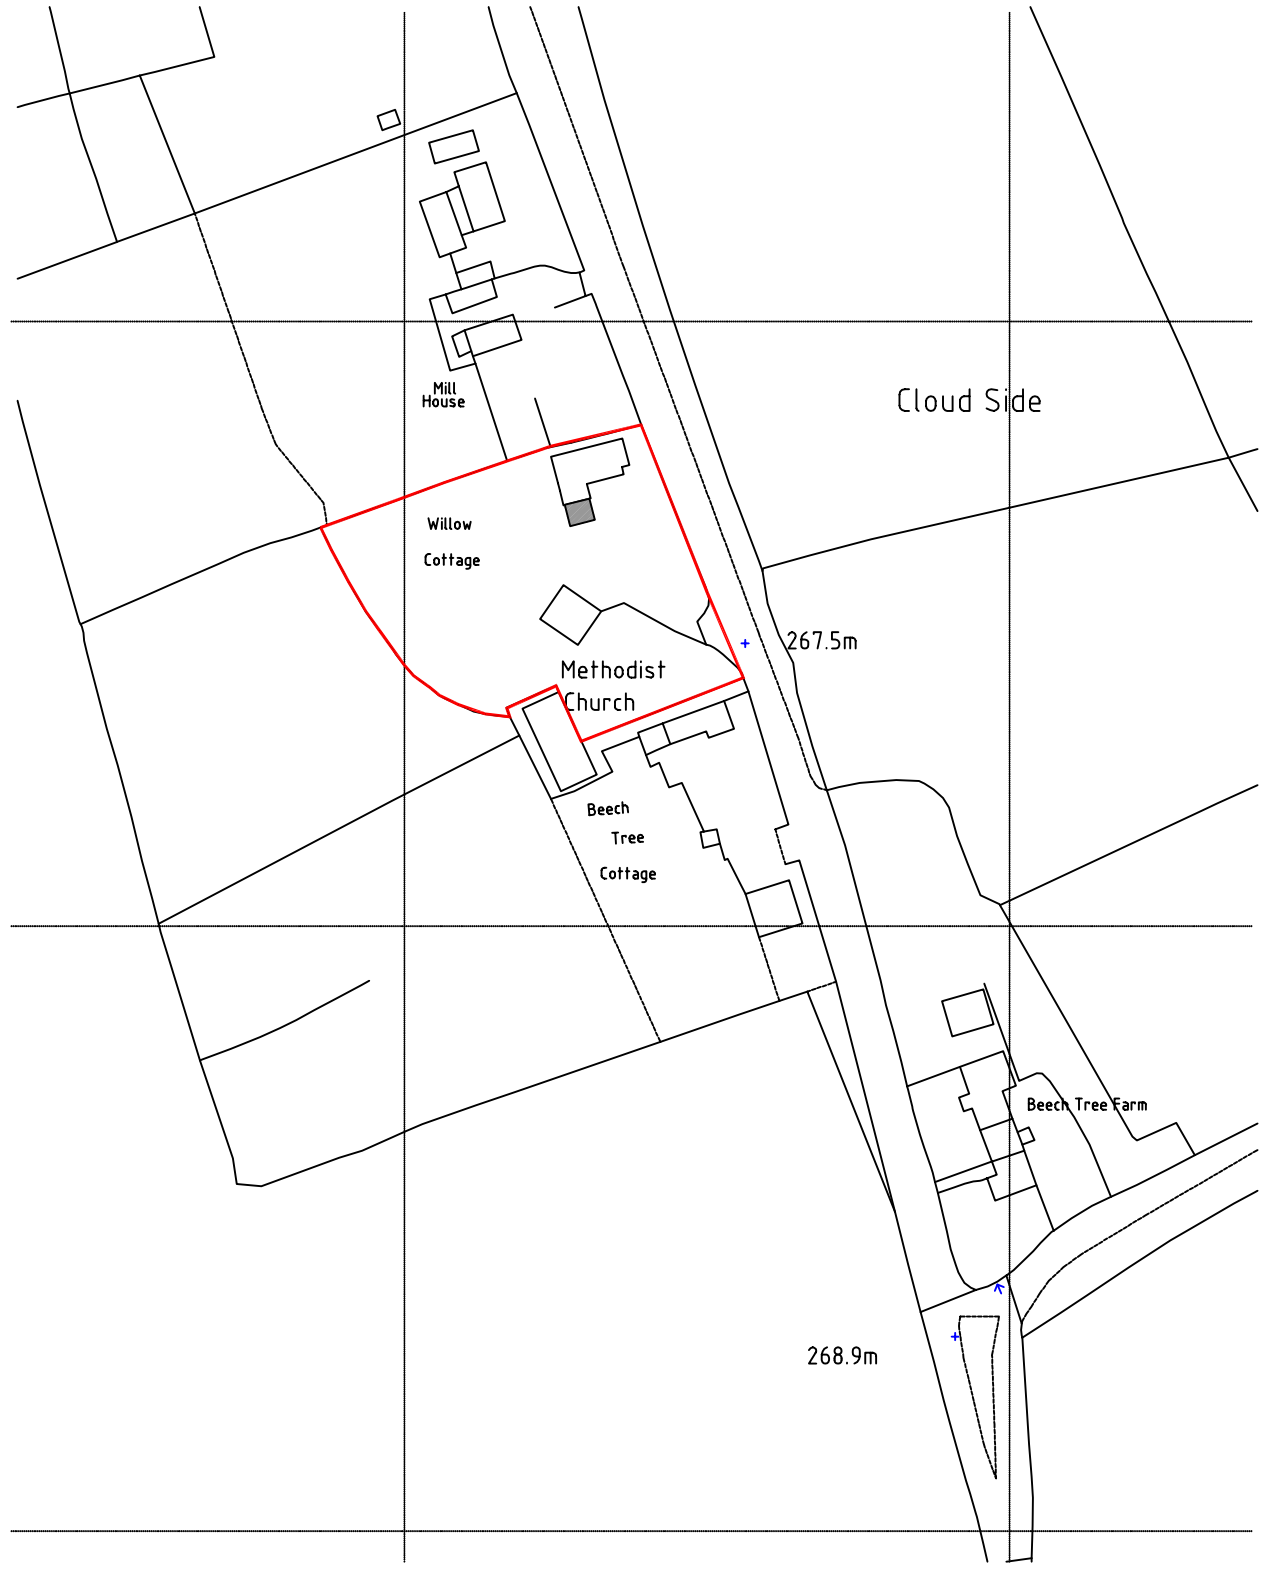

Ordnance Survey (c) Crown Copyright 2018. All rights reserved. Licence number 100022432

KAD
ARCHITECTURAL DESIGN
& SURVEYING SERVICES

52 Parkway
Trentham
Stoke-On-Trent
Staffordshire
ST4 8AG

tel: 07974 243439

www.kadarchitectural.co.uk
jon@kadarchitectural.co.uk

Copyright

KAD Architectural Design & Surveying Services.

This drawing and the designs depicted may not be reproduced in whole or in part without the prior written permission of KAD Architectural Design & Surveying Services

APPROX
NORTH

THE PARTY WALL ACT 1996 - The Client's attention is drawn to the Party Wall Act 1996 which requires notification and agreement to be made with adjoining owners, where the building owner undertakes any building works on, adjacent to or near to the party wall line between the properties. the Client shall ensure that all legal obligations in this regard are complied with.

REVISIONS & PUBLICATION DATES

Planning & Building Regulation Purposes Only

PROJECT NUMBER / DRAWING NUMBER
2374/18/01

CLIENT
Mr & Mrs C Prendaglia
'Willow Cottage'
Cloudside
Congleton
Cheshire
CW12 3QQ

DRAWING TITLE
Block & Location Plan

FIRST PUBLICATION DATE
July 2018 — Jon Bennett

SCALE :-
1:500 ; 1:1250 — **printed @ A3**

PROJECT
Proposed Building Works at
'Willow Cottage'
Cloudside
Congleton
Cheshire
CW12 3QQ