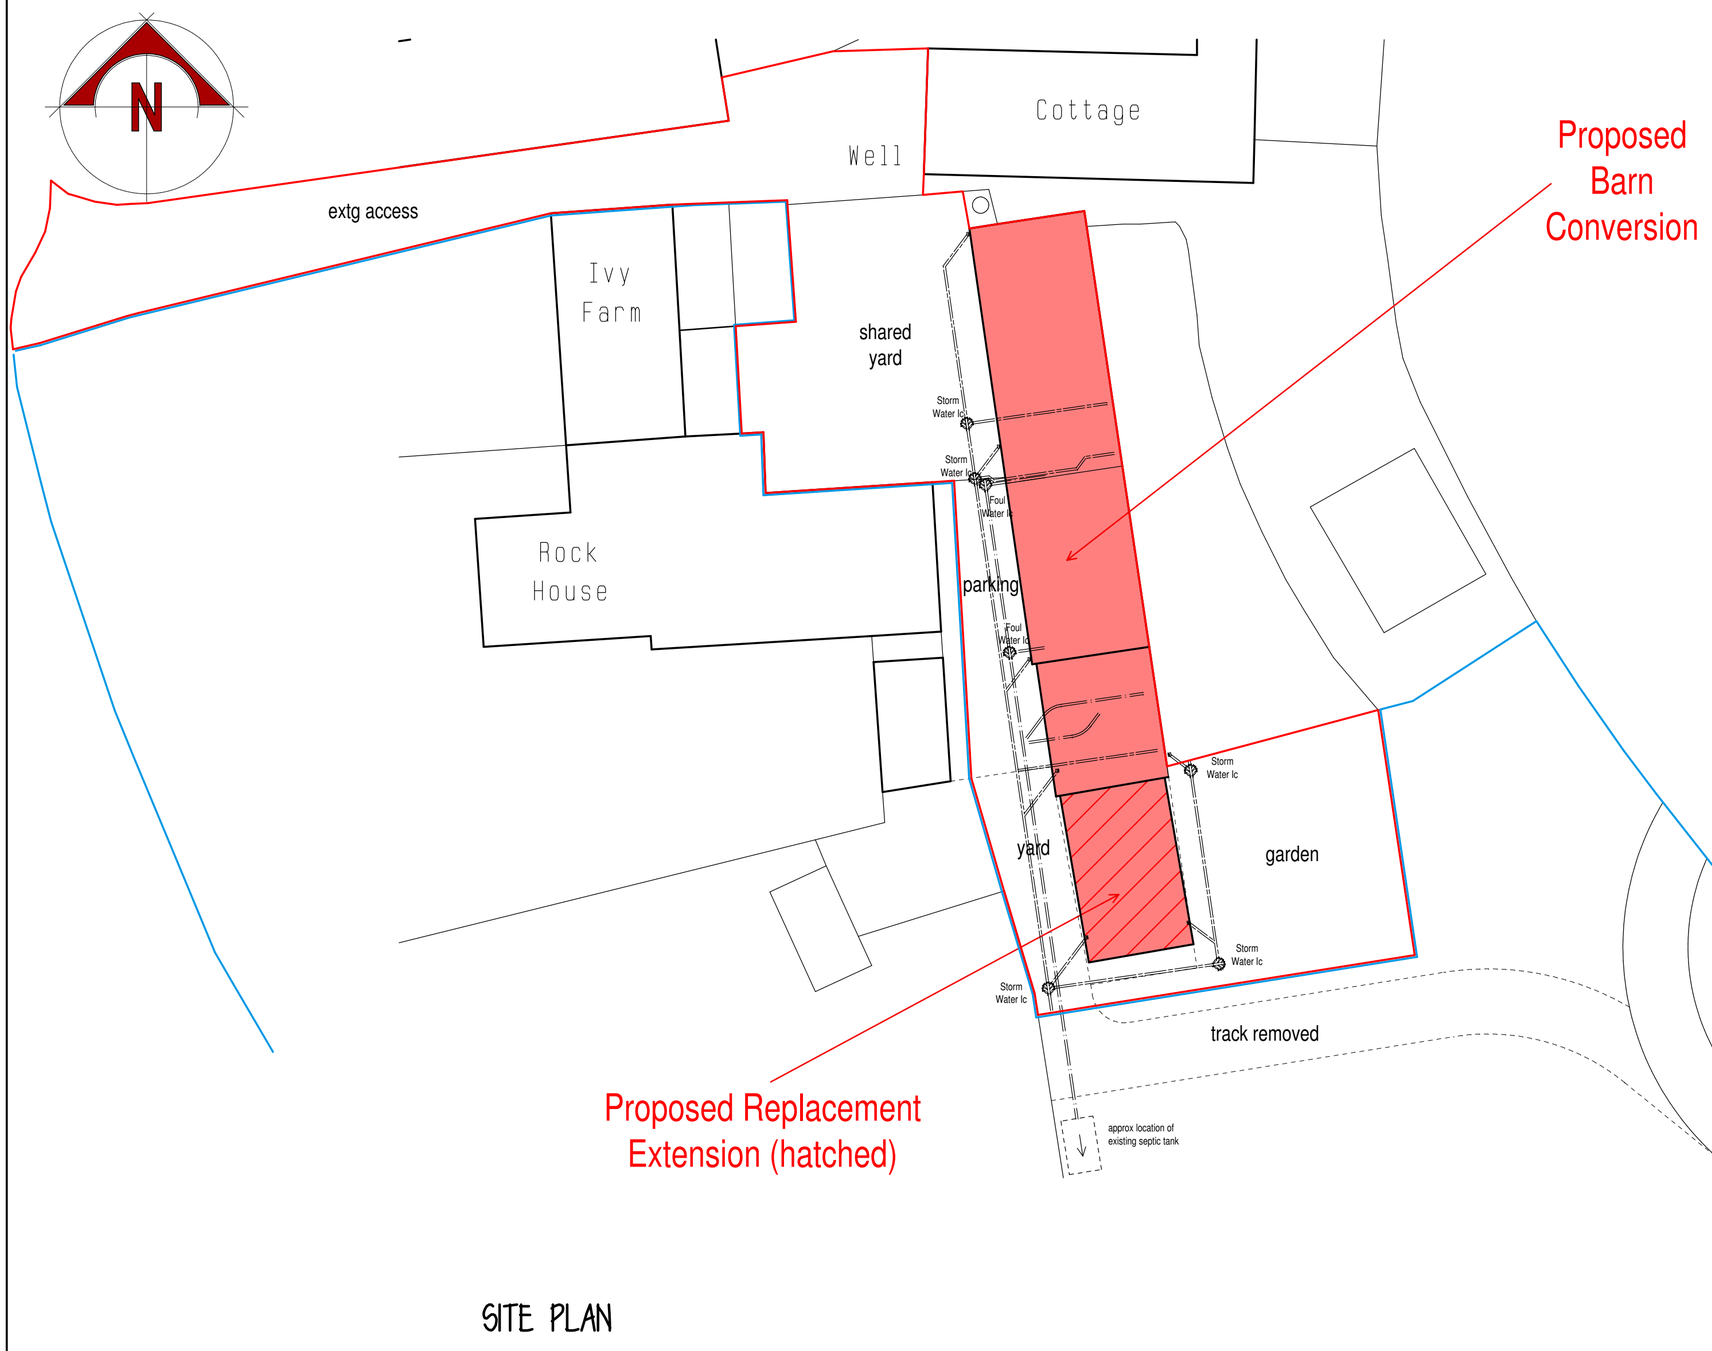

SITE PLAN

0.0m 5.0m 10.0m

scale bar @ 1:200

Mrs J Heath

PROPOSED BARN CONVERSION
IVY FARM, BACK LANE,
HEATON, RUGHTON SPENCER
SK11 0SJ

PLANNING CONDITION
DRAINAGE SCHEME

Date	Sheet	Scale
APRIL 2018	A2	1:200
Drg No.	Rev.	Drawn
2015-2021-08	-	RG / ASR

A -

SAMMONS Architectural LIMITED
Chartered Institute of Architectural Technologists Registered Practice
10 Cawdry Buildings, Fountain Street, Leek. ST13 6JP
Telephone: 01538 386002
E-mail: info@sammonsltd.co.uk
Web: www.sammonsltd.co.uk

This drawing is copyright.
All dimensions must be checked prior to commencement.