
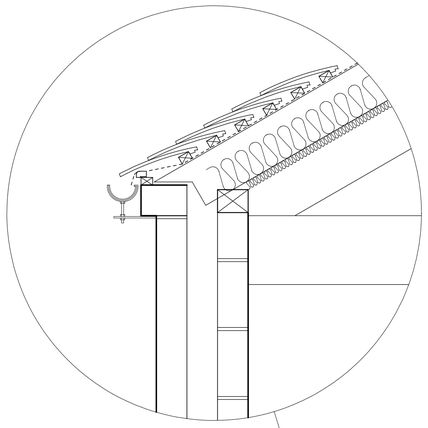



EAVES DETAIL

SCALE 1:10

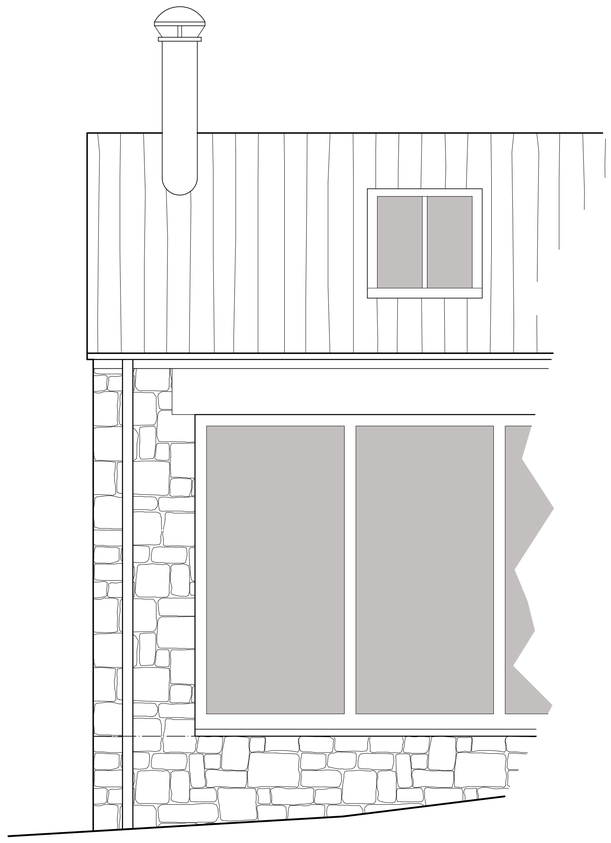


EAVES ELEVATION

SCALE 1:20

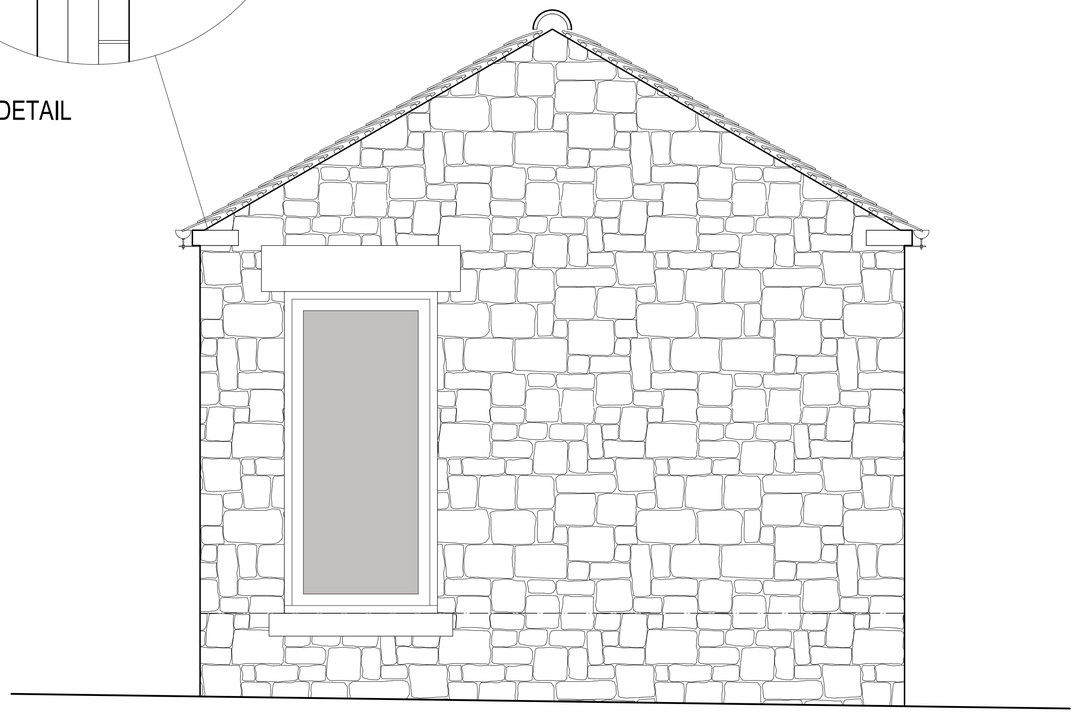

GABLE ELEVATION

SCALE 1:20

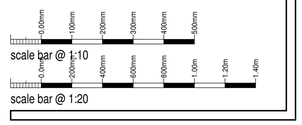

Mrs J Heath

PROPOSED BARN CONVERSION
IVY FARM,
BACK LANE,
HEATON,
RUSHTON SPENCER,
SK11 0SJ

PLANNING CONDITION
VERGE & EAVES DETAIL

Date	Sheet	Scale
APRIL 2018	A1	1:20 + 1:10
Drg No.	Rev.	Drawn
2015-2021-10	-	NAW

SAMMONS Architectural LIMITED
Chartered Institute of Architectural Technologists Registered Practice
10 Cawdry Buildings, Fountain Street, Leek. ST13 6JP
Telephone: 01538 386002
E-mail: info@sammonsltd.co.uk
Web: www.sammonsltd.co.uk

This drawing is copyright.
All dimensions must be checked prior to commencement.