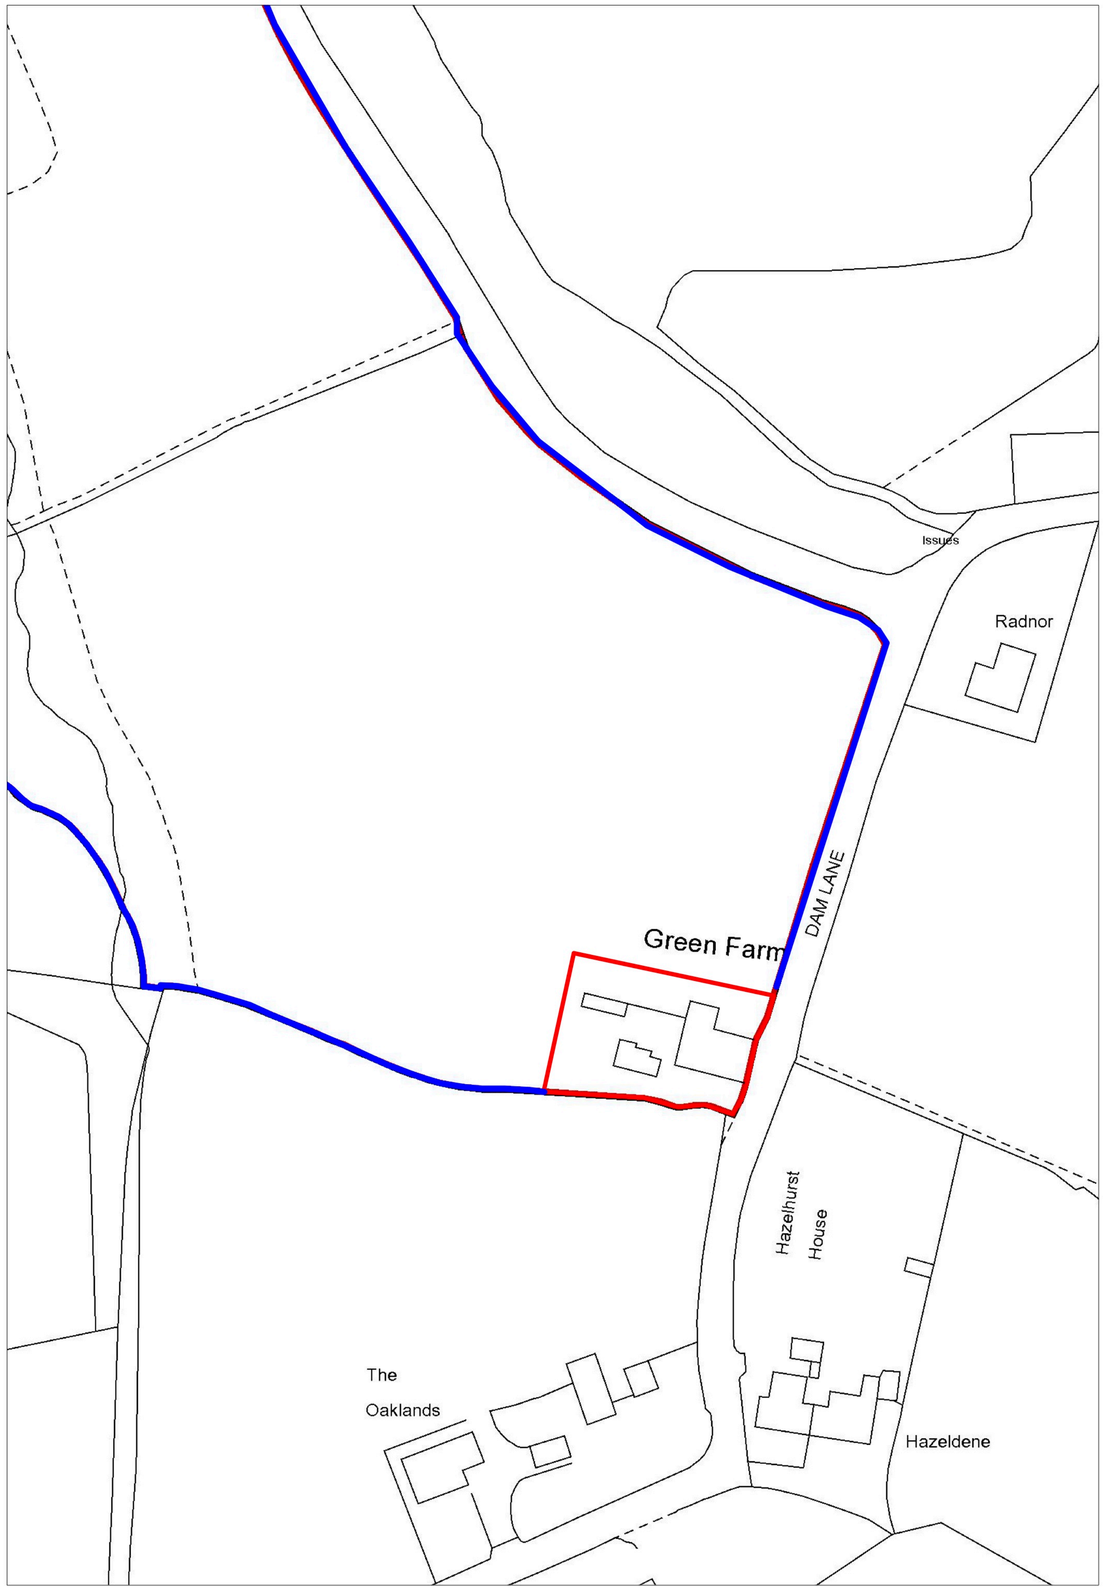

Site Plan 1:500

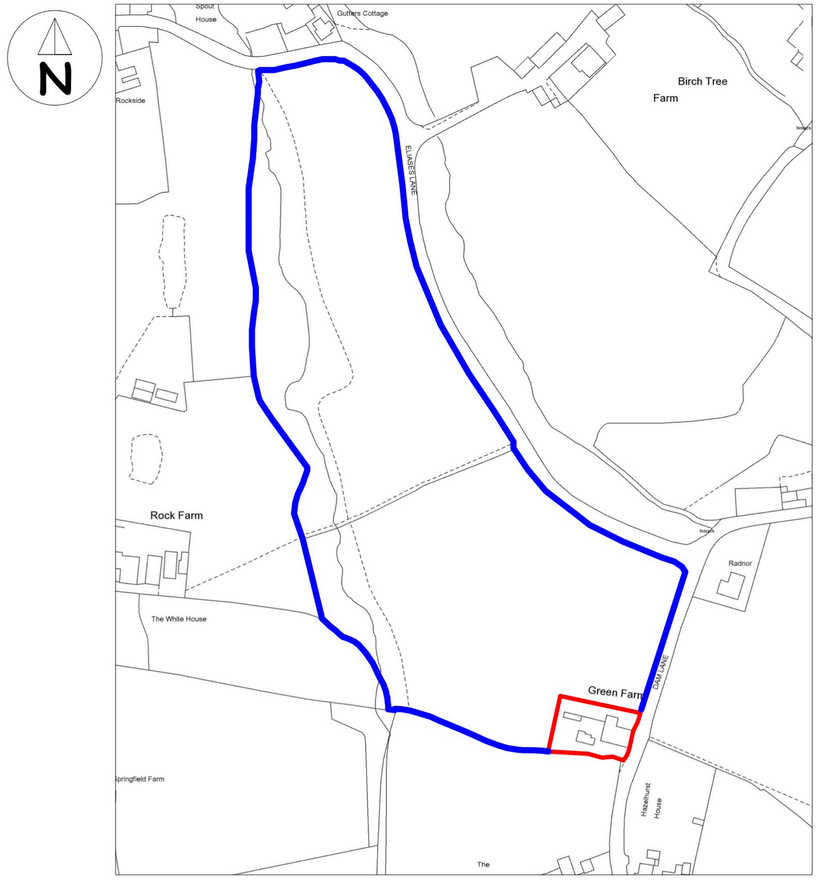

Location Plan 1:1250



Block Plan 1:200

Revision Schedule

Rev	Description	Date

This drawing has been prepared for the purpose of obtaining Planning & Building Regulation Approval only.

The copyright of this drawing is vested in Philip Kelsall Associates and must not be reproduced in any form without written consent

Address
Green Farm
Dam Lane
Biddulph Moor
Staffordshire

Client
Jill & Steve

Project: Renovation of Dwelling	Drawing Title: Site Plans
Date: March 2016	Drawing No. GF/DL/01
Scale: As denoted @ A1 Paper	

Philip Kelsall Associates
Architectural & Building Consultants
CBuildE chartered building engineer
Manorial House
5 Woodcock Lane Mow Cop ST7 3NG
Tel : 01782 698516
Mob : 07889 364105

e : phil@philipkelsall.co.uk
w : www.philipkelsall.com