Copyright of this drawing is vested in the Architect and it must not be copied or reproduced without consent. Figured dimensions only are to be taken from this drawing. All contractors must visit the site and be responsible for taking and checking all dimensions relative to their work. Hewitt&Carr Architects Ltd are to be advised of any variation between drawings and site conditions.
CLIENTS AJE ADVISED TO CLARIFY DIMENSIONS WITH THE ARCHITECT PRIOR TO SETTING OUT AND NOT TO SCALE FROM THE DRAWING

Rev.	Drawn	Comments	Date

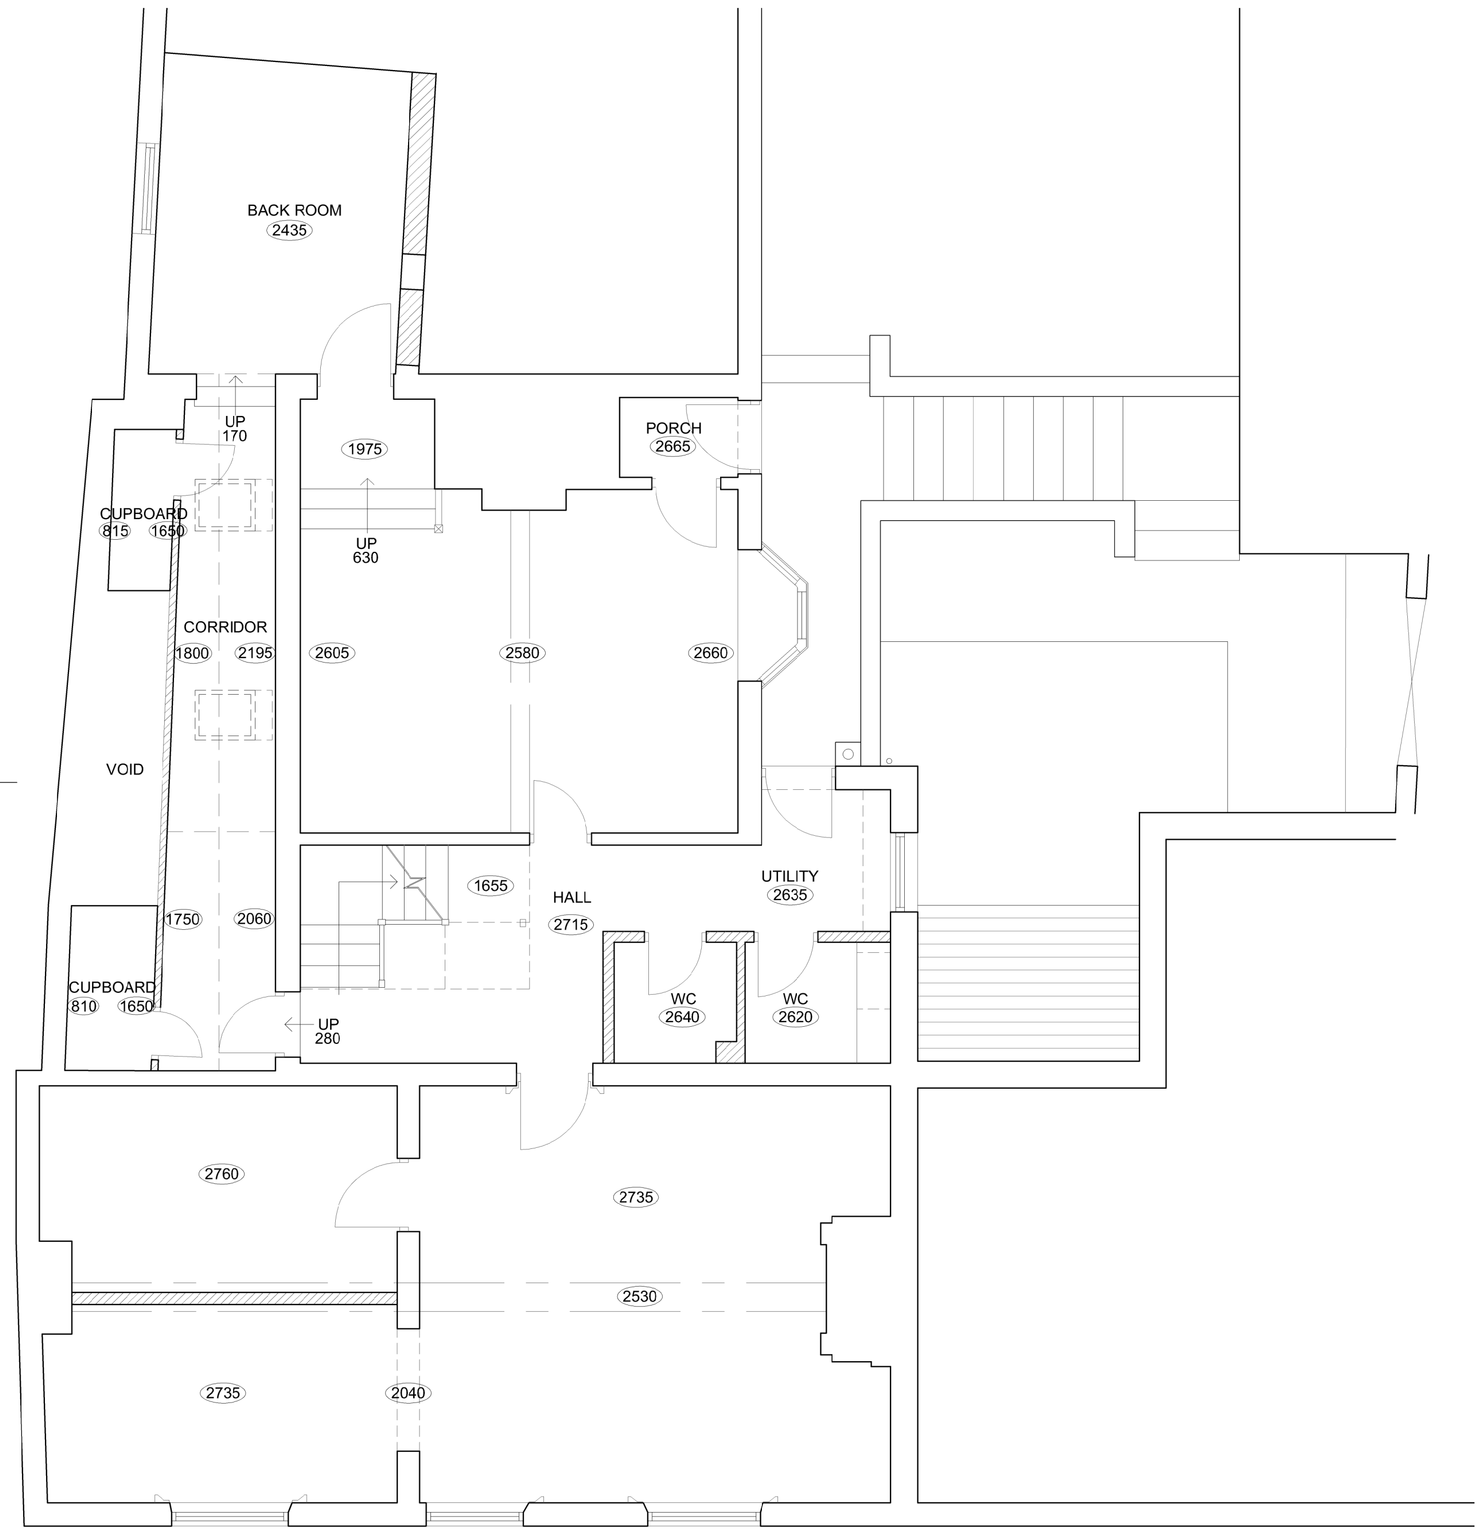

FIRST FLOOR PLAN 1:50

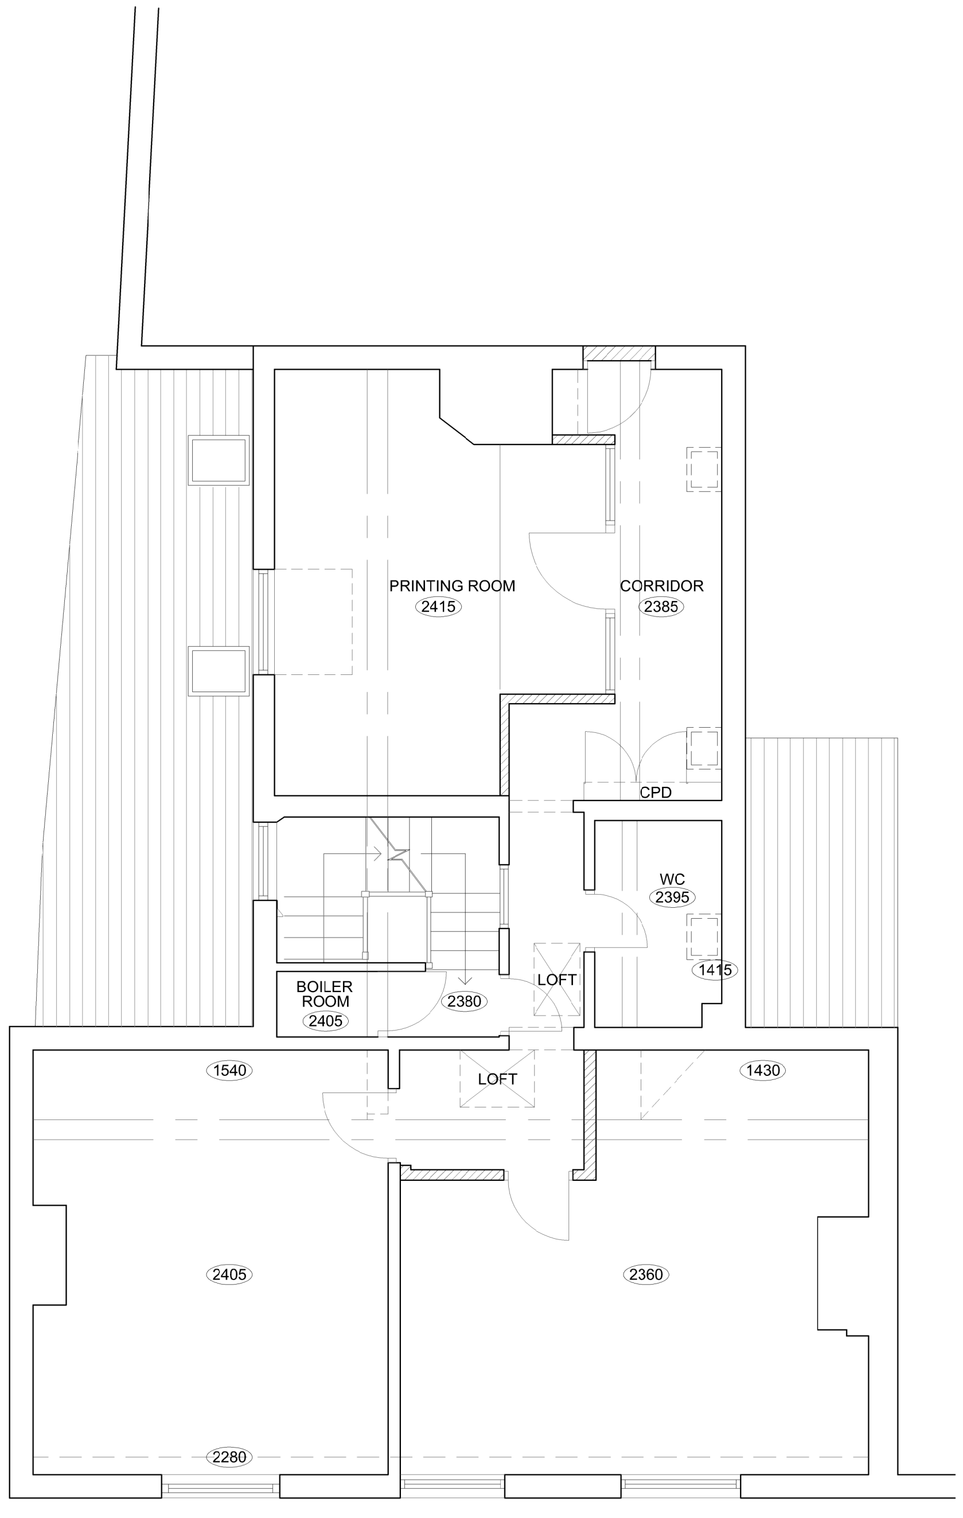

SECOND FLOOR PLAN 1:50

Ordnance Survey © Crown copyright 2018 All rights reserved. Licence number 100051789

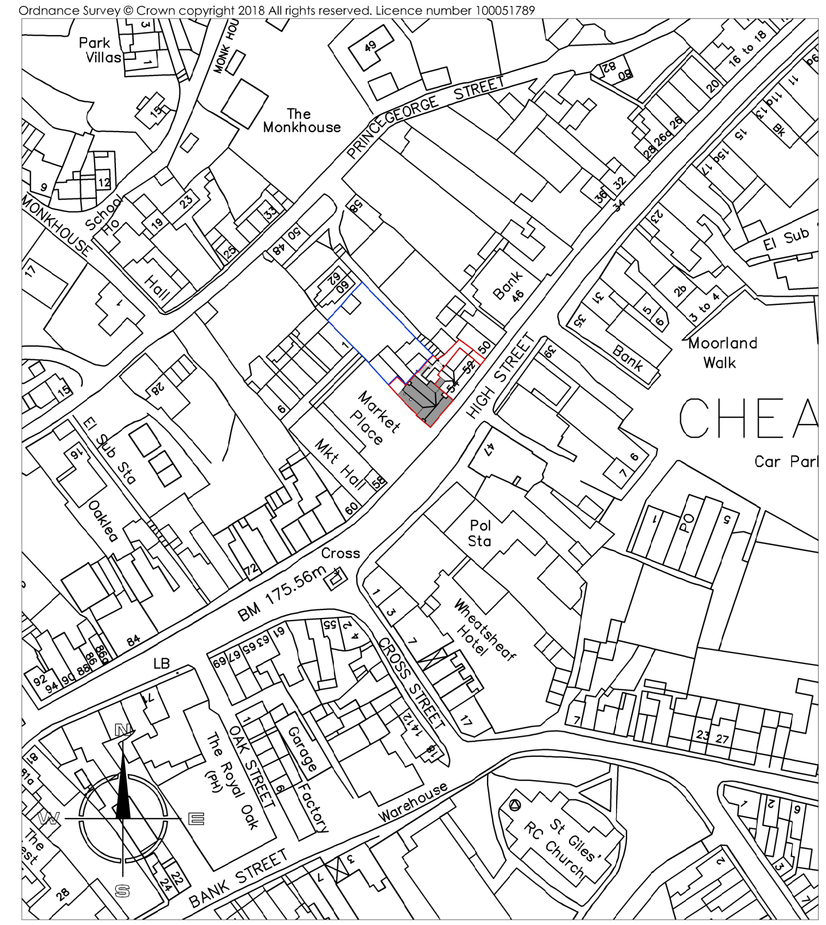

SITE LOCATION PLAN 1:1250

Hewitt&Carr Architects
A: 2-4 Cross Street I Cheadle I Staffordshire I ST10 1NP
T: 01538 756888
E: enquiries@hcarchitects.co.uk
W: www.hcarchitects.co.uk

Client
ACB Phoenix

Project
Conversion of upper floors into residential accomodation

Title
Site Location Plan
Plans as Existing

SURVEY

Status
Survey

Date Mar 2017 Drawn WJH

Scale @A1 As stated Checked

Project No. 00625 Drawing No. AL(0)01 Rev A

File Ref: H:\EF