Copyright of this drawing is vested in the Architect and it must not be copied or reproduced without consent. Figured dimensions only are to be taken from this drawing. All contractors must visit the site and be responsible for taking and checking all dimensions relative to their work. Hewitt&Carr Architects Ltd are to be advised of any variation between drawings and site conditions.
CLIENTS ARE ADVISED TO CLARIFY DIMENSIONS WITH THE ARCHITECT PRIOR TO SETTING OUT AND NOT TO SCALE FROM THE DRAWING

Rev.	Drawn	Comments	Date

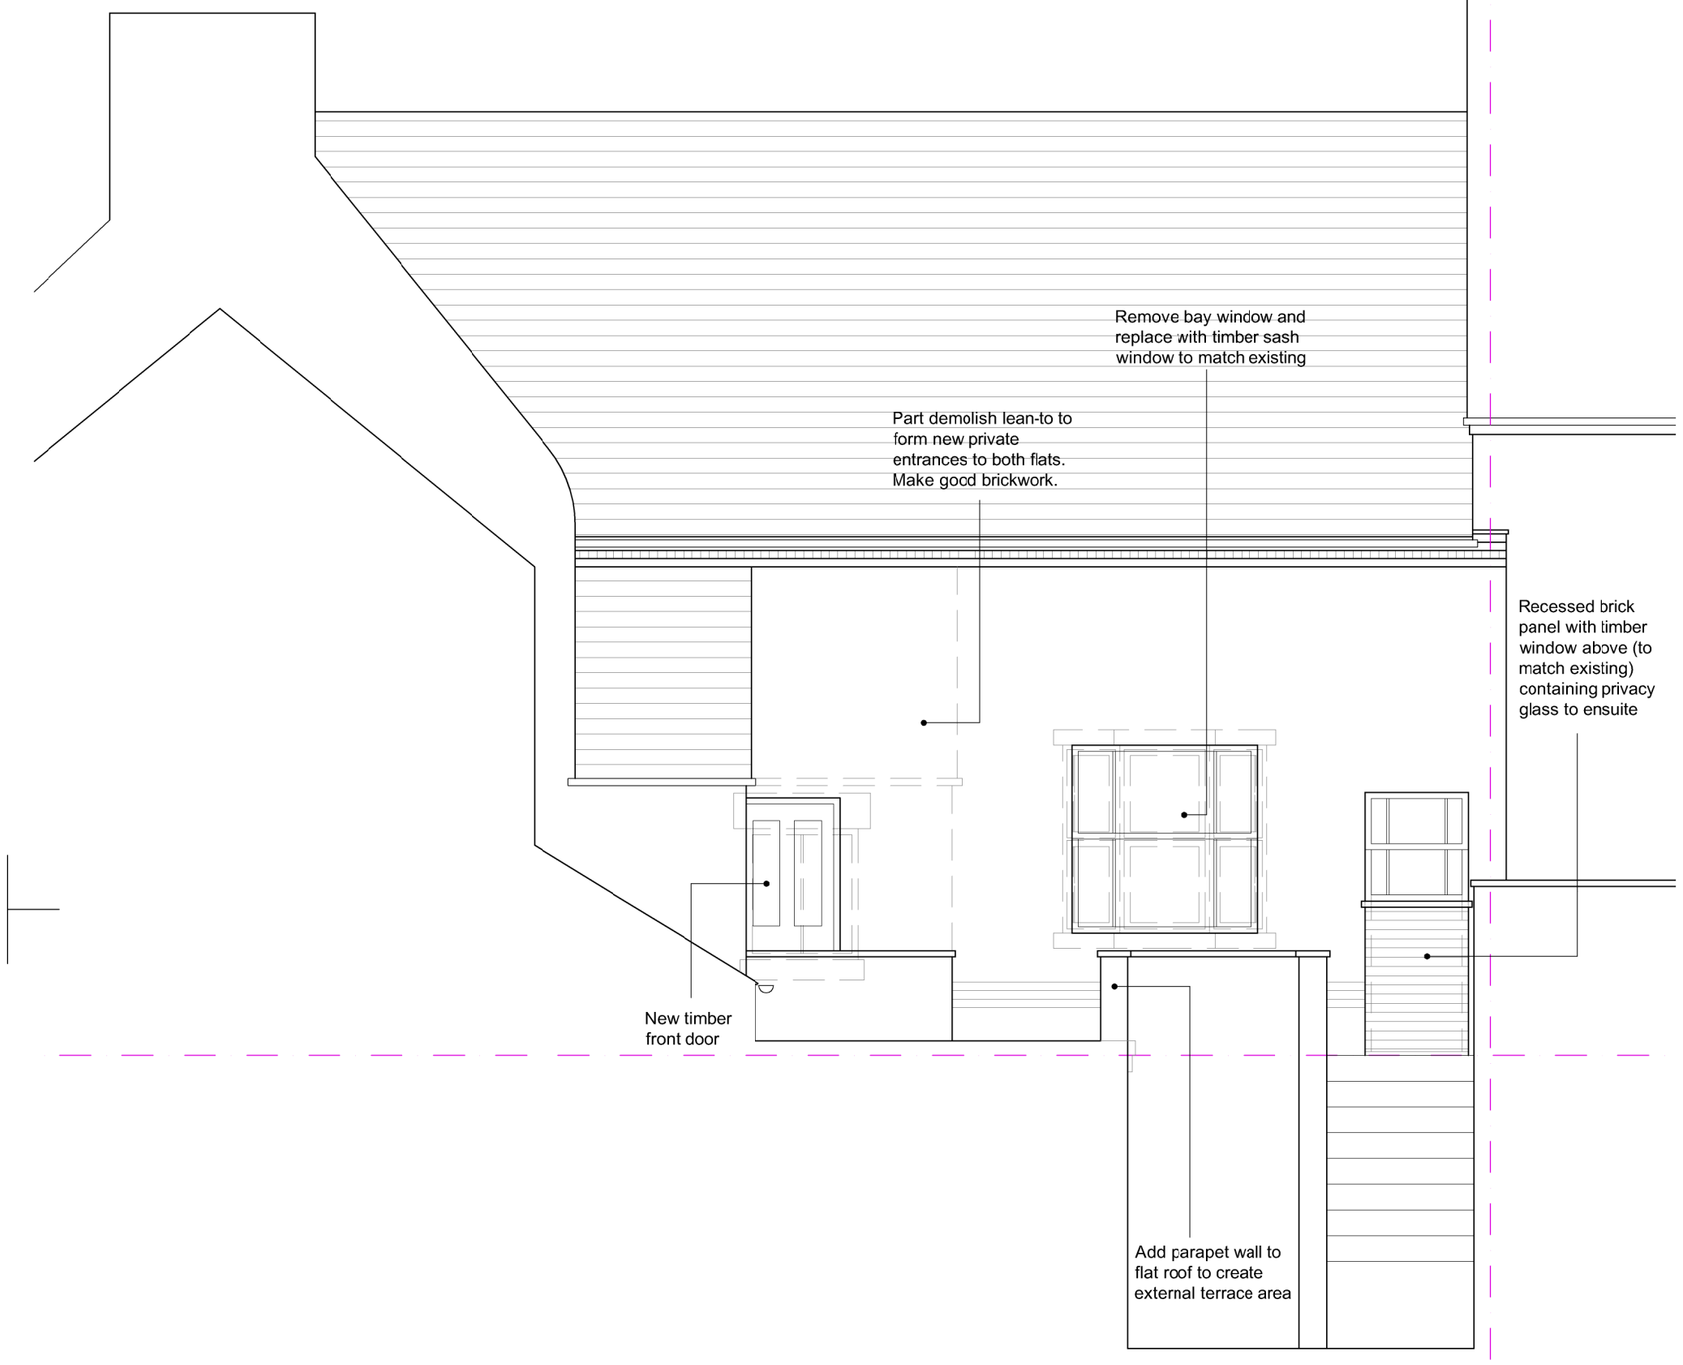

SIDE ELEVATION 1:50

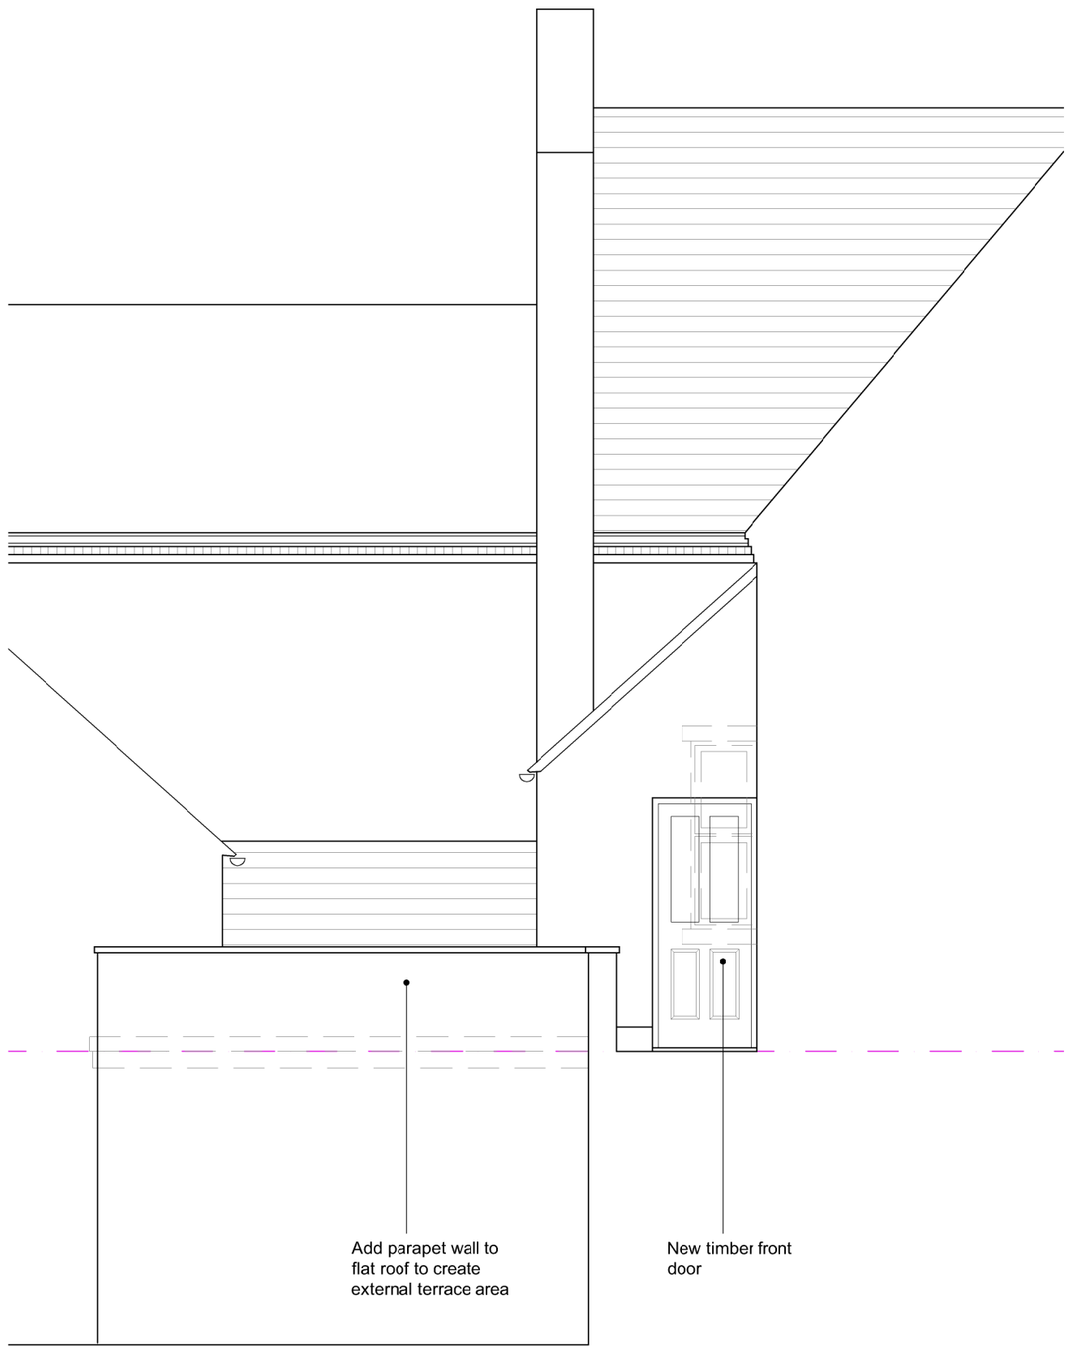

REAR ELEVATION 1:50

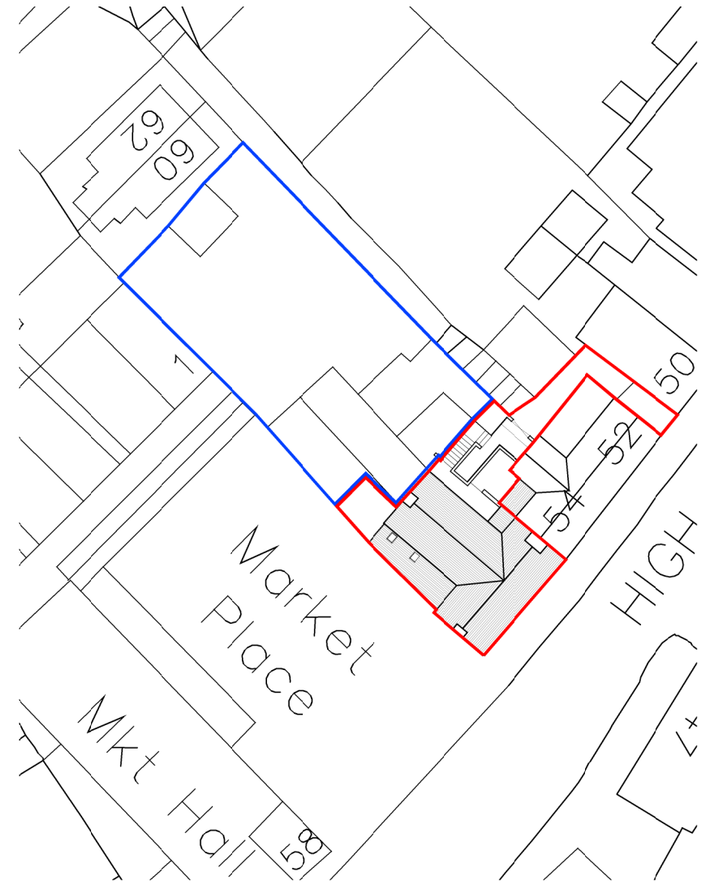

SITE PLAN 1:500

Hewitt&Carr Architects
A: DaisyBank House I 17-19 Leek Road I Cheadle I ST10 1JE
T: 01538 756888
E: enquiries@hcarchitects.co.uk
W: www.hcarchitects.co.uk

Client
ACB Phoenix

Prcject
Conversion of Upper Floor into Residential Accommodation

Title
Elevations as Proposed
Site Plan as Proposed

Status
Planning

Date Jul 2018 Drawn KEW

Scale @A2 As stated Checked

Prcject No 00625 Drawing No. AL(0)04 Rev

File Ref-H:\