or affected by construction have been avoided wherever possible

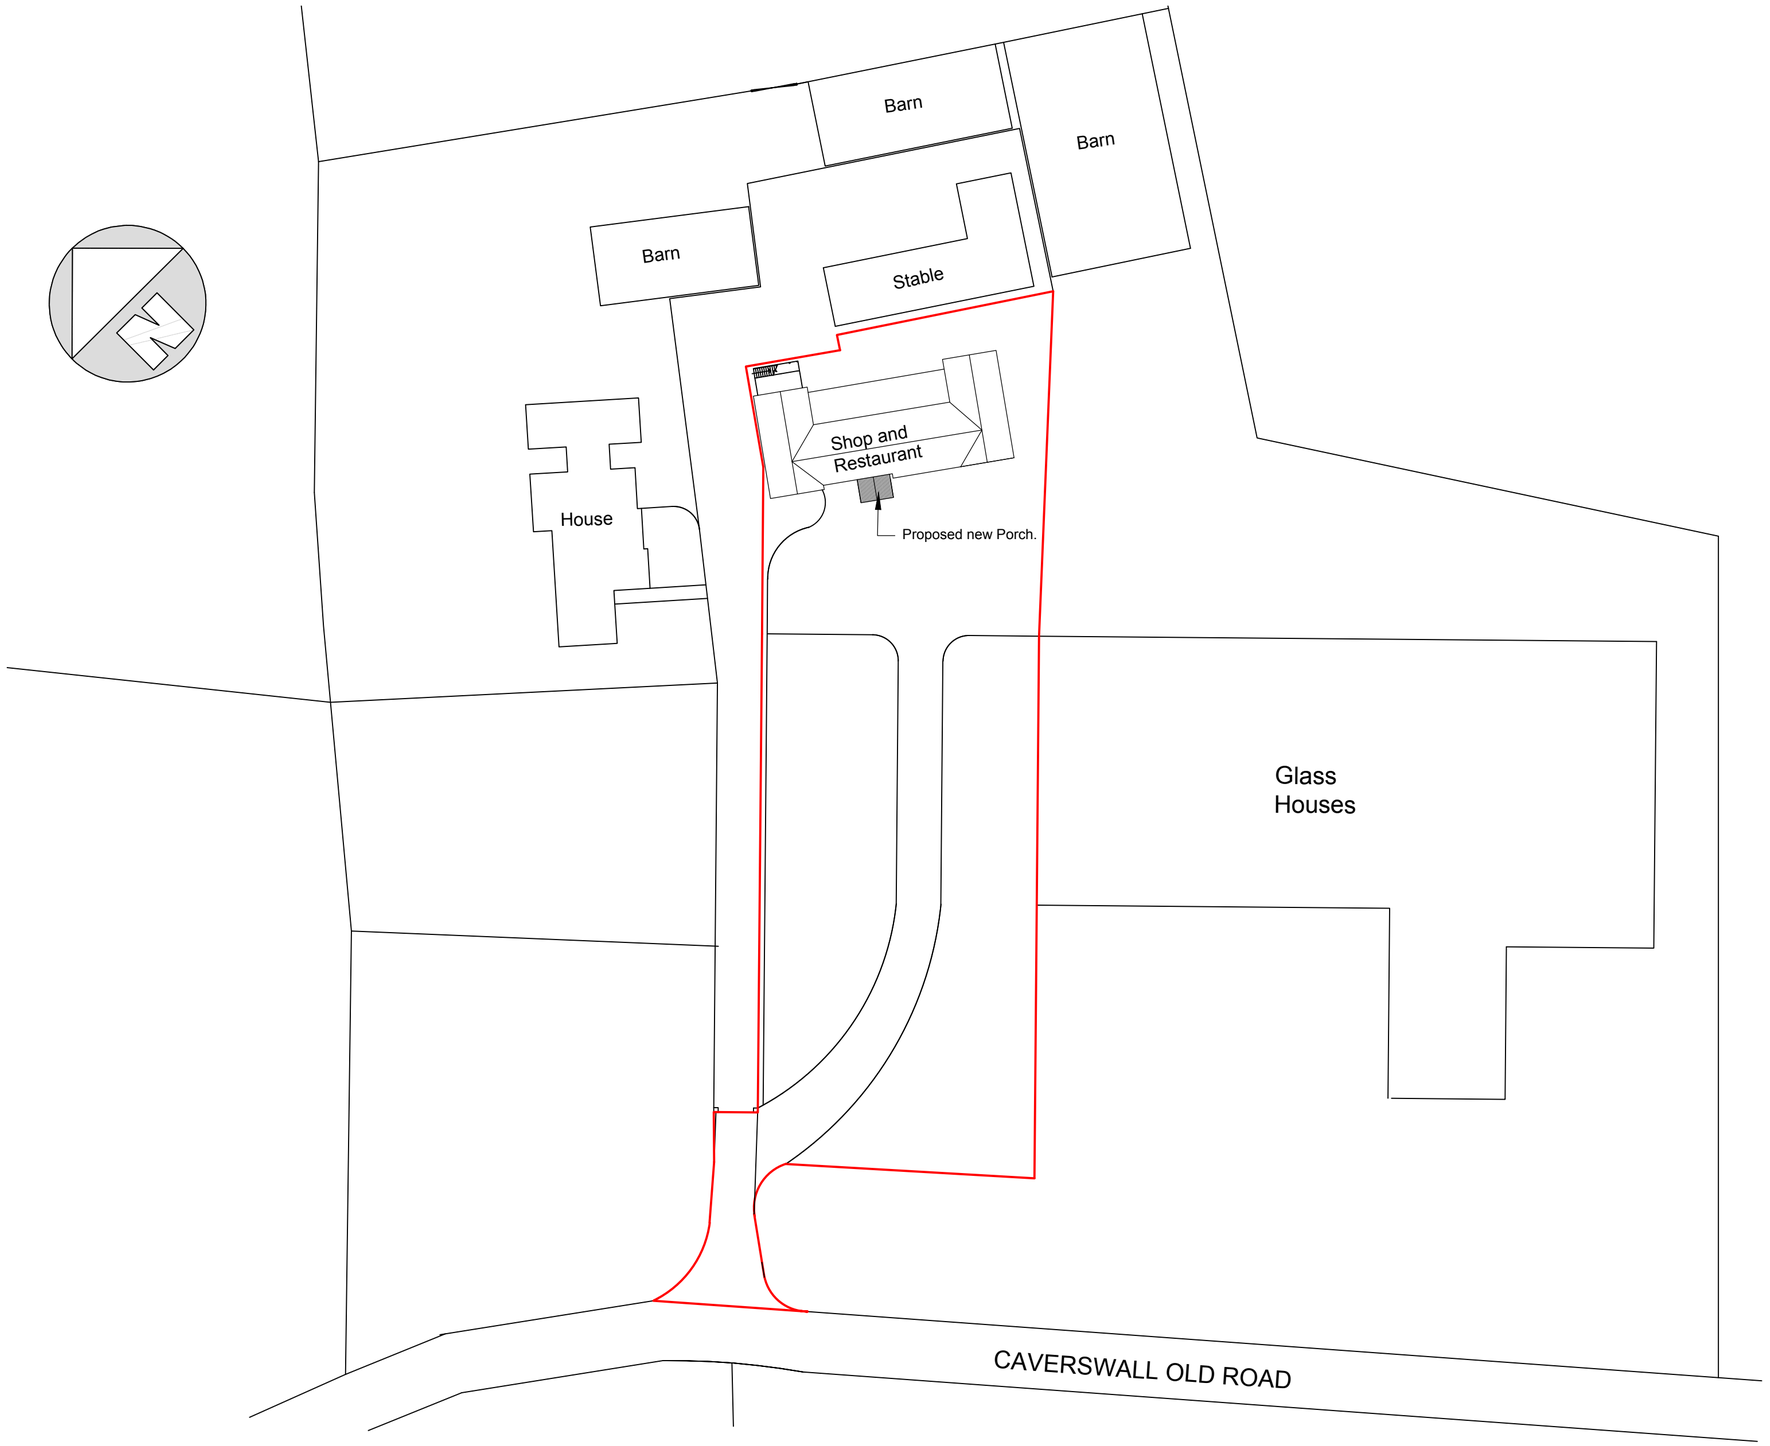

PROPOSED BLOCK PLAN
Scale 1:500

0 10m 25m 50m

Rev	Date	By	Detail

Drawing status
S3

Client
Heath House Farm

Project/Location
Proposed Oak Framed Porch & Landscaping Plan
Heath House Farm, Caverswall Old Rd, Forsbrook, Staffordshire, ST11 9BQ

SMYTHEMAN ARCHITECTURAL
12 High Street
Tean, Stoke-on-Trent
ST10 4DZ
United Kingdom
T +44 (0)1538 722097
F +44 (0)1538 722185
mail@smytheman.co.uk
www.smytheman.co.uk

Drawing title
Proposed Block Plan

Scale(s)	Date	Drawn	Checked
1:500 @ A2	July'18	JK	SS

Drawing number
2887-SA-XX-XX-DR-A-0102

Revision