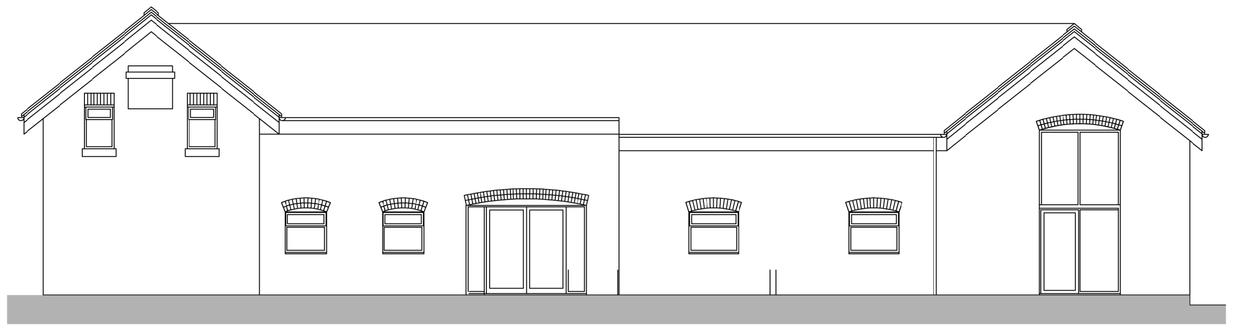

Existing Front Elevation (North East)
Scale 1:100

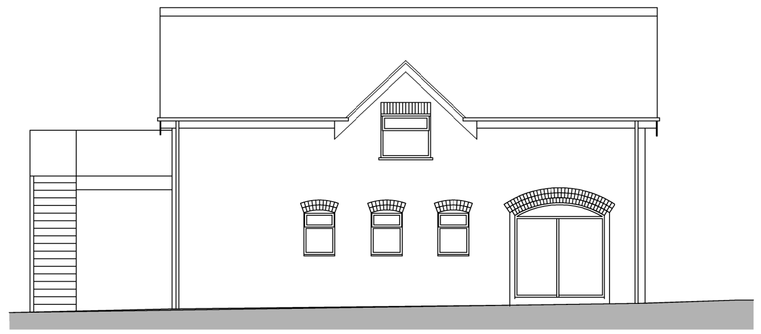

Existing Side Elevation (South East)
Scale 1:100

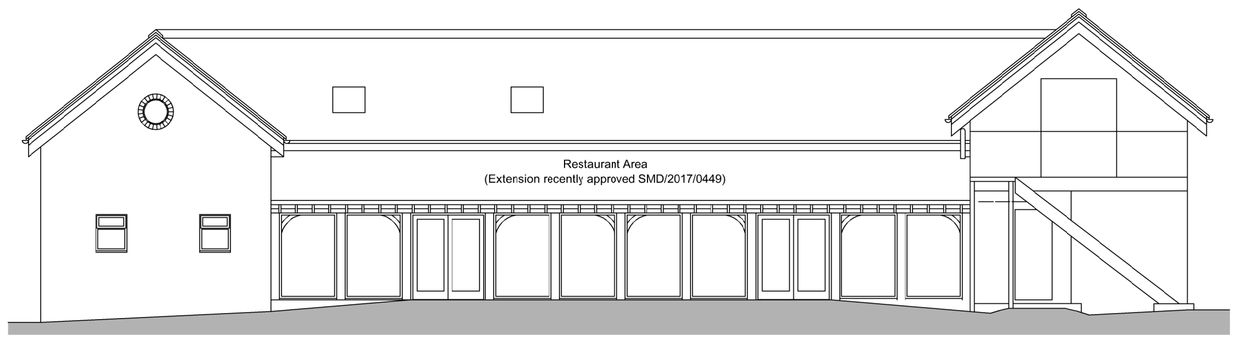

Existing Rear Elevation (South West)
Scale 1:100

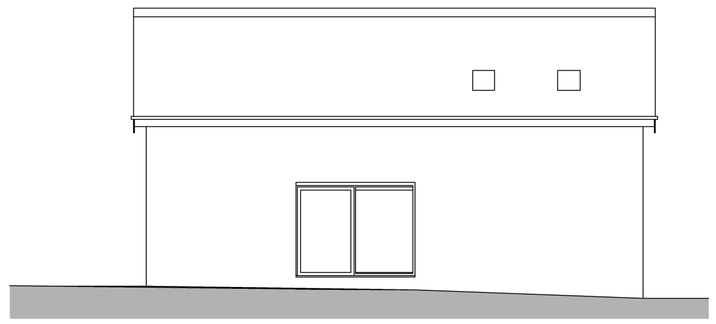

Existing Side Elevation (North West)
Scale 1:100

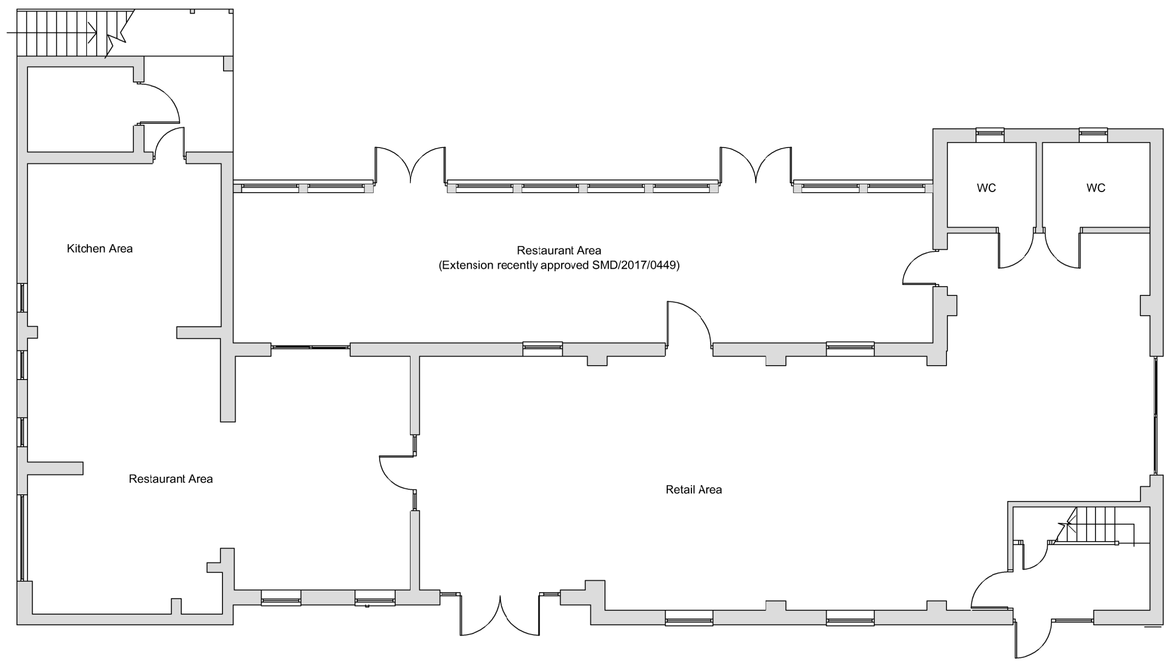

Existing Ground Floor Plan:
Scale 1:100



Existing Roof Plan:
Scale 1:100

All heights, sizes and dimensions should be checked on site by the contractor before any work is put in hand.

Figured dimensions should be taken in preference to scaling and any errors or omissions reported to the architect at once

This drawing has been prepared in accordance with the CDM (Construction Design and Management) and all foreseeable design risks to those involved or affected by construction have been avoided wherever possible

Rev	Date	By	Detail

Drawing status
S0

Client
Heath House Farm

Project/Location
Proposed Oak Framed Porch & Landscaping Plan
Heath House Farm, Caverswall Old Rd, Forsbrook, Staffordshire, ST11 9BQ

SMYTHEMAN ARCHITECTURAL
12 High Street
Tean, Stoke-on-Trent
ST10 4DZ
United Kingdom
T +44 (0)1538 722097
F +44 (0)1538 722185
mail@smytheman.co.uk
www.smytheman.co.uk

Drawing title
Existing Survey

Scale(s)	Date	Drawn	Checked
1:100 @ A1	June'18	JK	SS

Drawing number
2887-SA-XX-XX-DR-A-0201

Revision