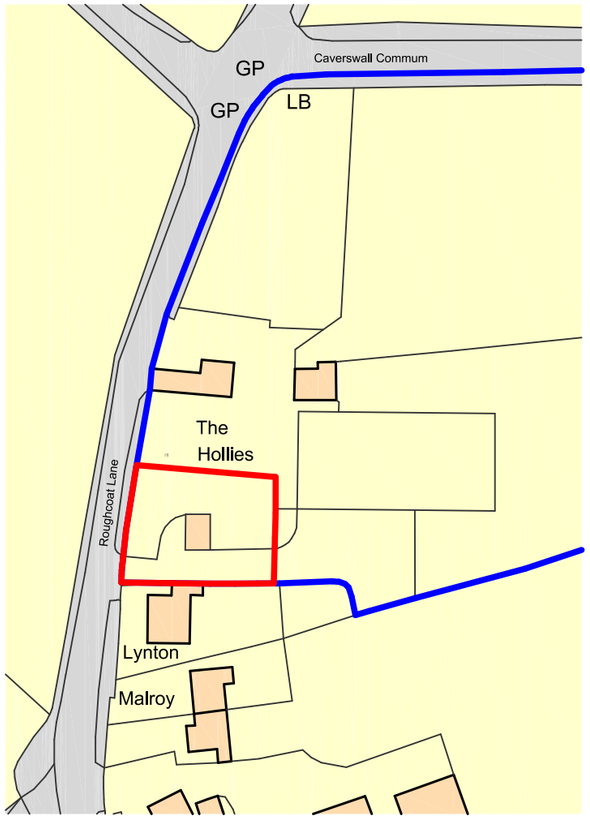

Ordnance Survey, (c) Crown Copyright 2018. All rights reserved. Licence number 100022432

Metres
10 20 30 40 50 60 70 80 90 100

SCALE 1:1250

Site location plan 1:1250

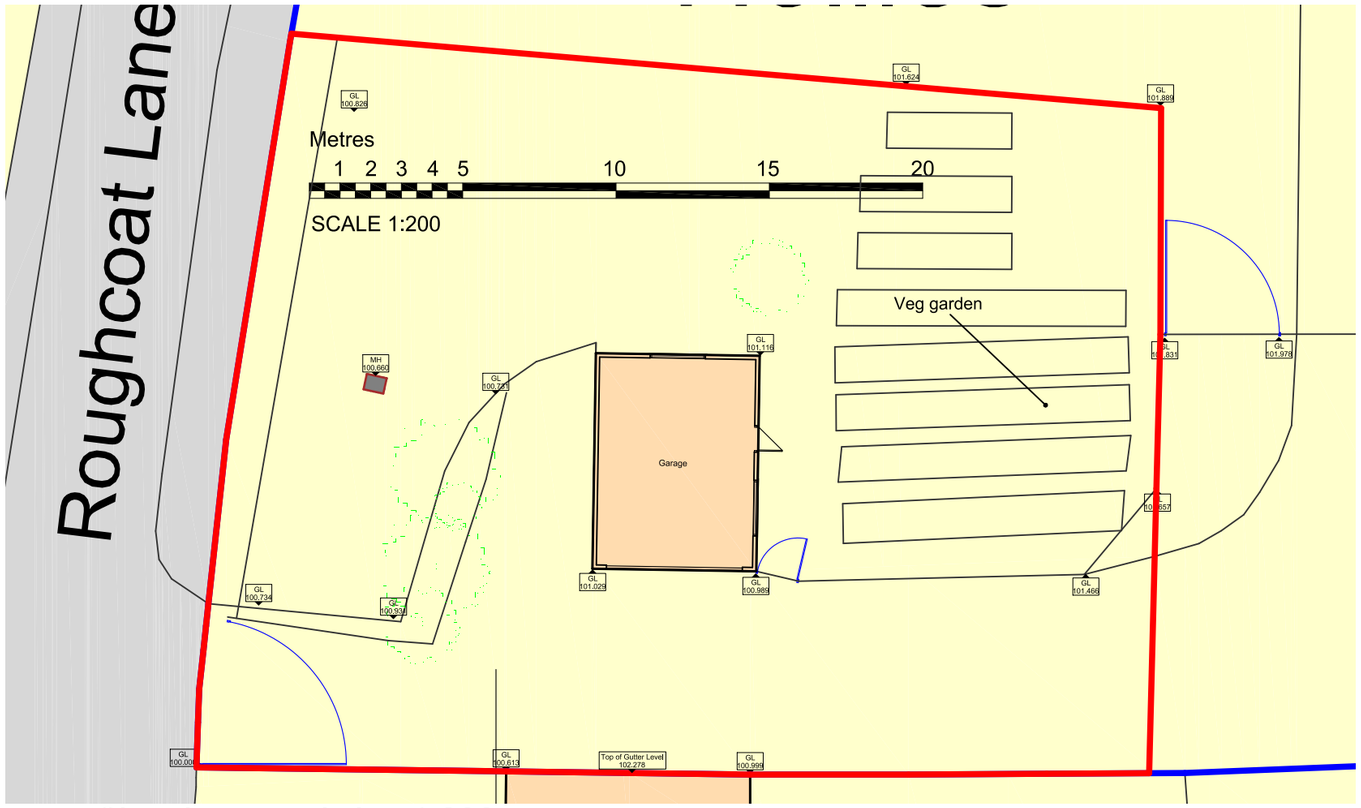

Site plan as existing 1:200

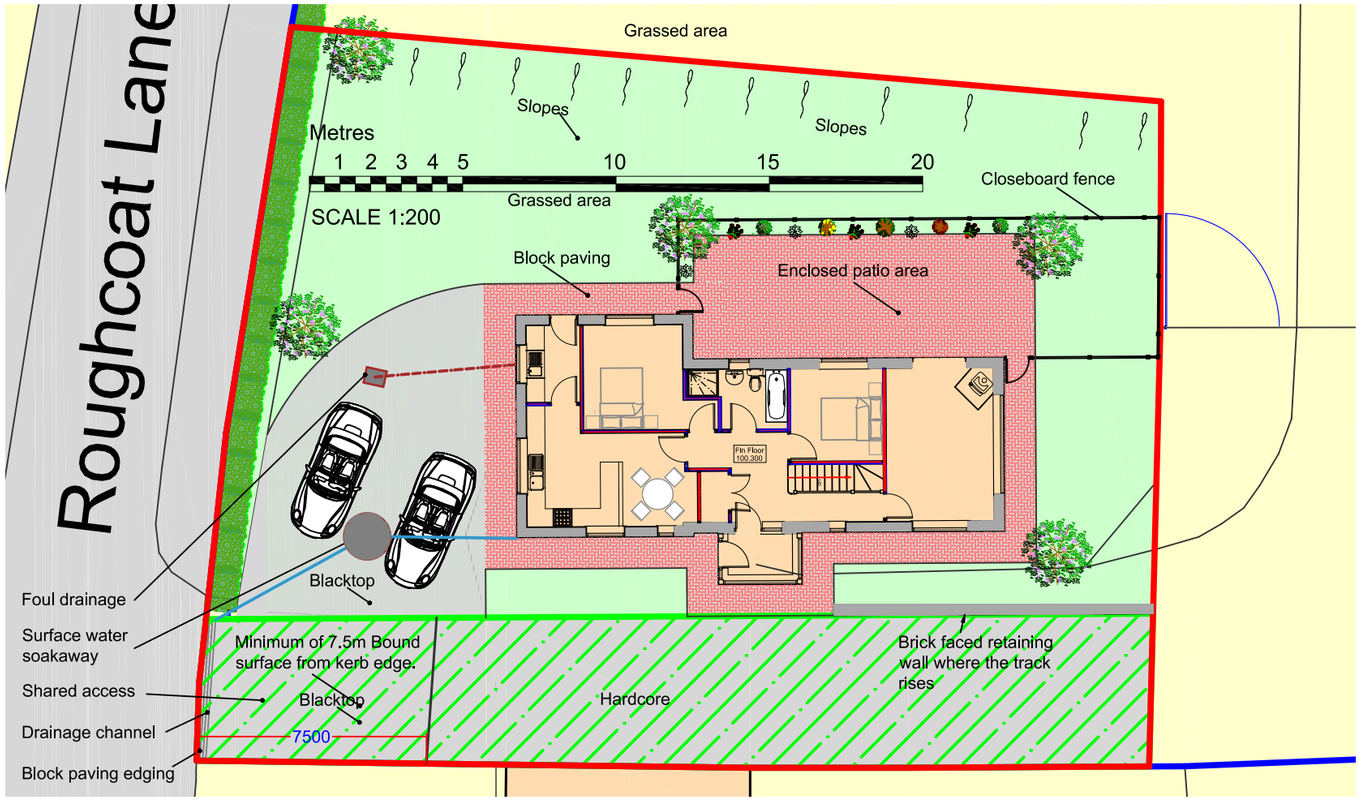

Site plan as proposed 1:200

N

DBD Architectural Consultancy Ltd ©2018

1. Copyright is vested with DBD Architectural Consultancy Ltd.

2. All dimensions to be checked on site before proceeding.

3. Contractor to check/adjust dimensions of new work to suit existing conditions.
Do not assume existing structure or details are plumb, square or level.

4. Contractor must notify the architect of any discrepancies before proceeding.

5. All drawings to be read in conjunction with all other consultants drawings and specs.

Rev	Date	Description
A	27.07.18	Minor amendments

DBD Architectural Consultancy

DBD Architectural Consultancy Ltd
50 Broad Street, Leek,
Staffordshire, ST13 5NS
01538 383118
mail@dbdconsultants.co.uk
www.dbdconsultants.co.uk

Client
Mr & Mrs Cartlidge
The Hollies, Caverswall
ST11 9ES

Project
Proposed new dwelling on Land beside The Hollies

Title
Site plans

Stage: Planning
Size: A3
Scale: 1:200 & 1:1250
Date: 04.07.18
Job No: 1826 -100
Drawing Number: PL 01A