DO NOT SCALE EXCEPT FOR PLANNING AND BUILDING REGULATION PURPOSES

GENERAL NOTES

LIGHTING :-
ALL LIGHTING TO BE POSITIONED TO AVOID DIRECT GLARE ON THE EYES OF THE USER AND UNWANTED REFLECTIONS FROM THE SCREEN OR OPERATING FEATURES. GLARE FROM LIGHTING TO BE AVOIDED.
SIGNAGE :-
ALL SIGNAGE TO CONFORM TO BS 8300:2001 SECTIONS 9.2.2 LOCATION & DESIGN OF SIGNS & INFORMATION AND 9.2.3 VISUAL SIGNS.
ALL NEW GLAZING CONFORMS TO BS 6206.
ALL ELECTRICAL WORK CONFORMS TO BS 7671.

IT IS ASSUMED THAT ALL PRELIMINARY WORKS CARRIED OUT / CONTRACTED BY THE SITE OWNER (SHOULD THEY BE REQUIRED BY THE PROJECT) ARE COMPLETED IN ACCORDANCE WITH CURRENT BUILDING REGULATIONS 2010 AND AMENDMENTS THEREAFTER

SITE NOTES

FLOOR CONSTRUCTION:

VINYL FLOORING

REMOVE THE EXISTING GLAING PANEL.

MODIFY THE INTERNAL CILL.

INSTALL WHITE LAMINATE PANEL, SECURITY STUD WORK, SECURITY ENCLOSURE, PLINTH, ATM, ELECTRICS, NEW DISTRIBUTION BOARD AND ILLUMINATED ATM SIGNAGE.

NOTE:- NO ASBESTOS REGISTER ON SITE AT THE TIME OF SURVEY - A COPY OF THE ASBESTOS REGISTER IS REQUIRED PRIOR TO WORKS COMMENCING
SCOPE OF WORK SUBJECT TO DESTRUCTIVE SURVEY

WORK TO BE CARRIED OUT BY OTHERS

RELOCATE/REMOVE 2X SHELVING UNITS, LOOSE STOCK AND ANY HIDDEN SERVICES IN THE ATM LOCATION.

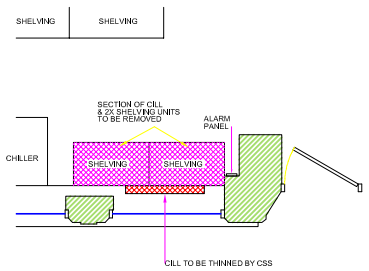

EXISTING (PART) PLAN

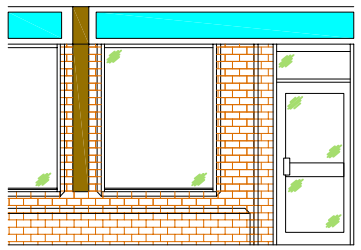

EXISTING ELEVATION

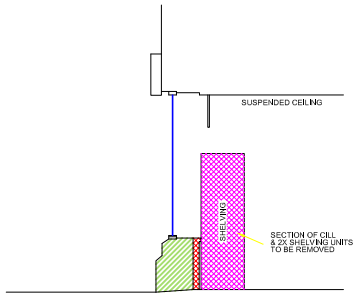

EXISTING SECTION VIEW A-A

0 1 2 3 4 5 6 7 8 9 10
Scale in Metres Scale 1:100

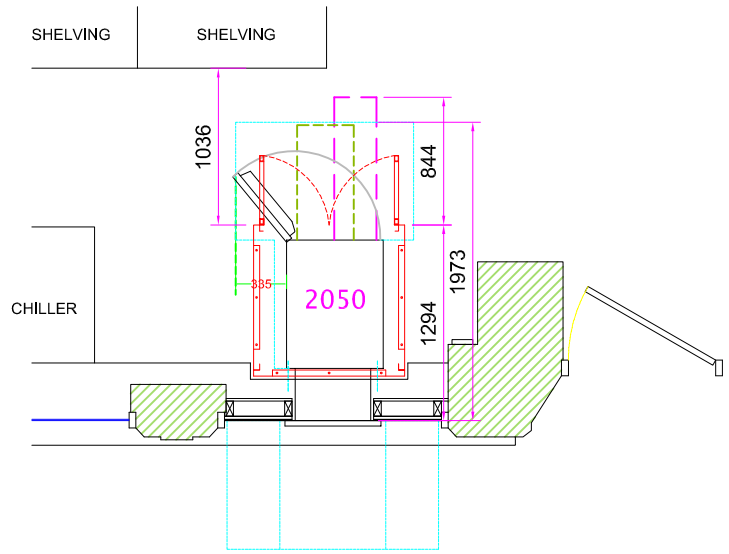

PROPOSED (PART) PLAN

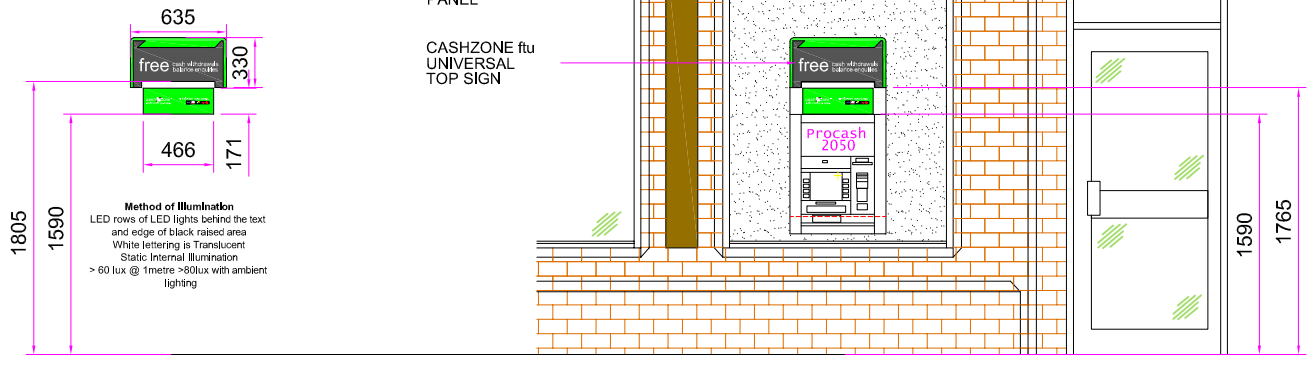

PROPOSED ELEVATION

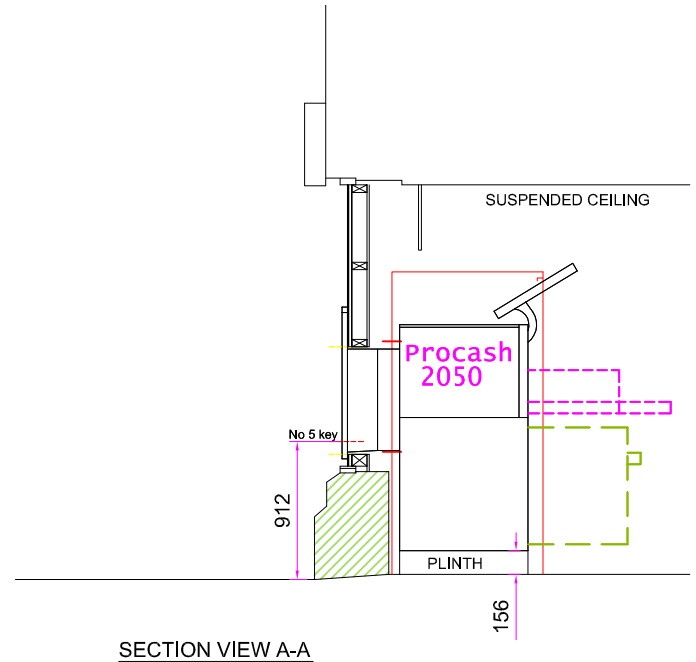

SECTION VIEW A-A

0 1 2 3 4 5 6 7 8 9 10
Scale in Metres Scale 1:50

SITE ADDRESS

MACE
82-84 HIGH STREET,
CHEADLE,
ST10 1AJ.

TITLE
PROPOSED AUTOMATED TELLER MACHINE (ATM)
INSTALLATION FOR CASHZONE

DRAWN	DATE	SCALE
DG	05/03/18	VARIOUS @A3
REF/DRG No.	SHEET	REVISION
E022420		01

REVISION	DESCRIPTION	DATE	BY
04			
03			
02			
01	ADDED LIGHTING INFORMATION FOR PLANNING	31/07/18	NG

drawing approval

NAME:-
POSITION:- APPROVED:-
DATE:- SIGNED:-

CARDTRONICS Service Solutions