Ordnance Survey®
Uknapcentre.com

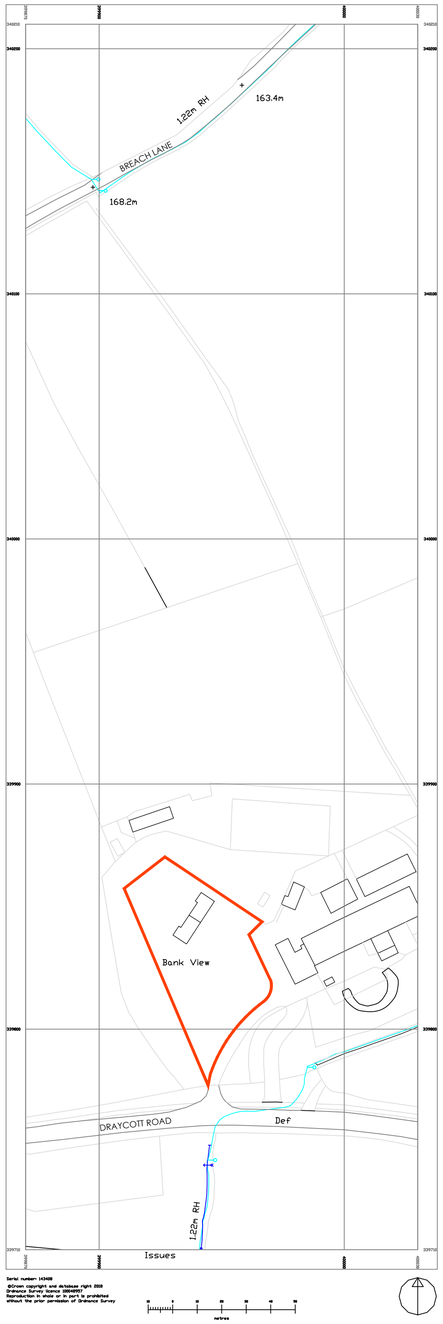

SITE LOCATION PLAN
(SCALE 1:1250)

KEY:

SITE BOUNDARY



Notes:

1. THIS DRAWING TO BE READ IN CONJUNCTION WITH THE ARCHITECTS / ENGINEERS DRAWINGS.



BLOCK PLAN
(SCALE 1:500)

FOR GUIDANCE ONLY

0 5 10 15 20 25 50
Scale m

Rev.	Revision Description	Drn	Date
A	SCALE NOTES REMOVED FOR PLANNING	SPW	AUG 2018

Client: BANK VIEW HOUSE - UPPER TEAN		Suitability:	Drawing No: BANK-IDS-215-DR-A-00-10-003 / Revision: A
Drawing Type: AutoCAD		Index No.: IDS-2018-215	
Title: SITE LOCATION PLAN & BLOCK PLAN BANK VIEW HOUSE - UPPER TEAN			
Scales: AS SHOWN @A1	Date: JUL 2018	Drawn by: SPW	Checked by:

IDEAL DESIGN SOLUTIONS

Tel: 01889 568573
e-mail: enquiries@idsdesigns.co.uk

Drawing Design & Copyright of: Ideal Design Solutions Ltd.