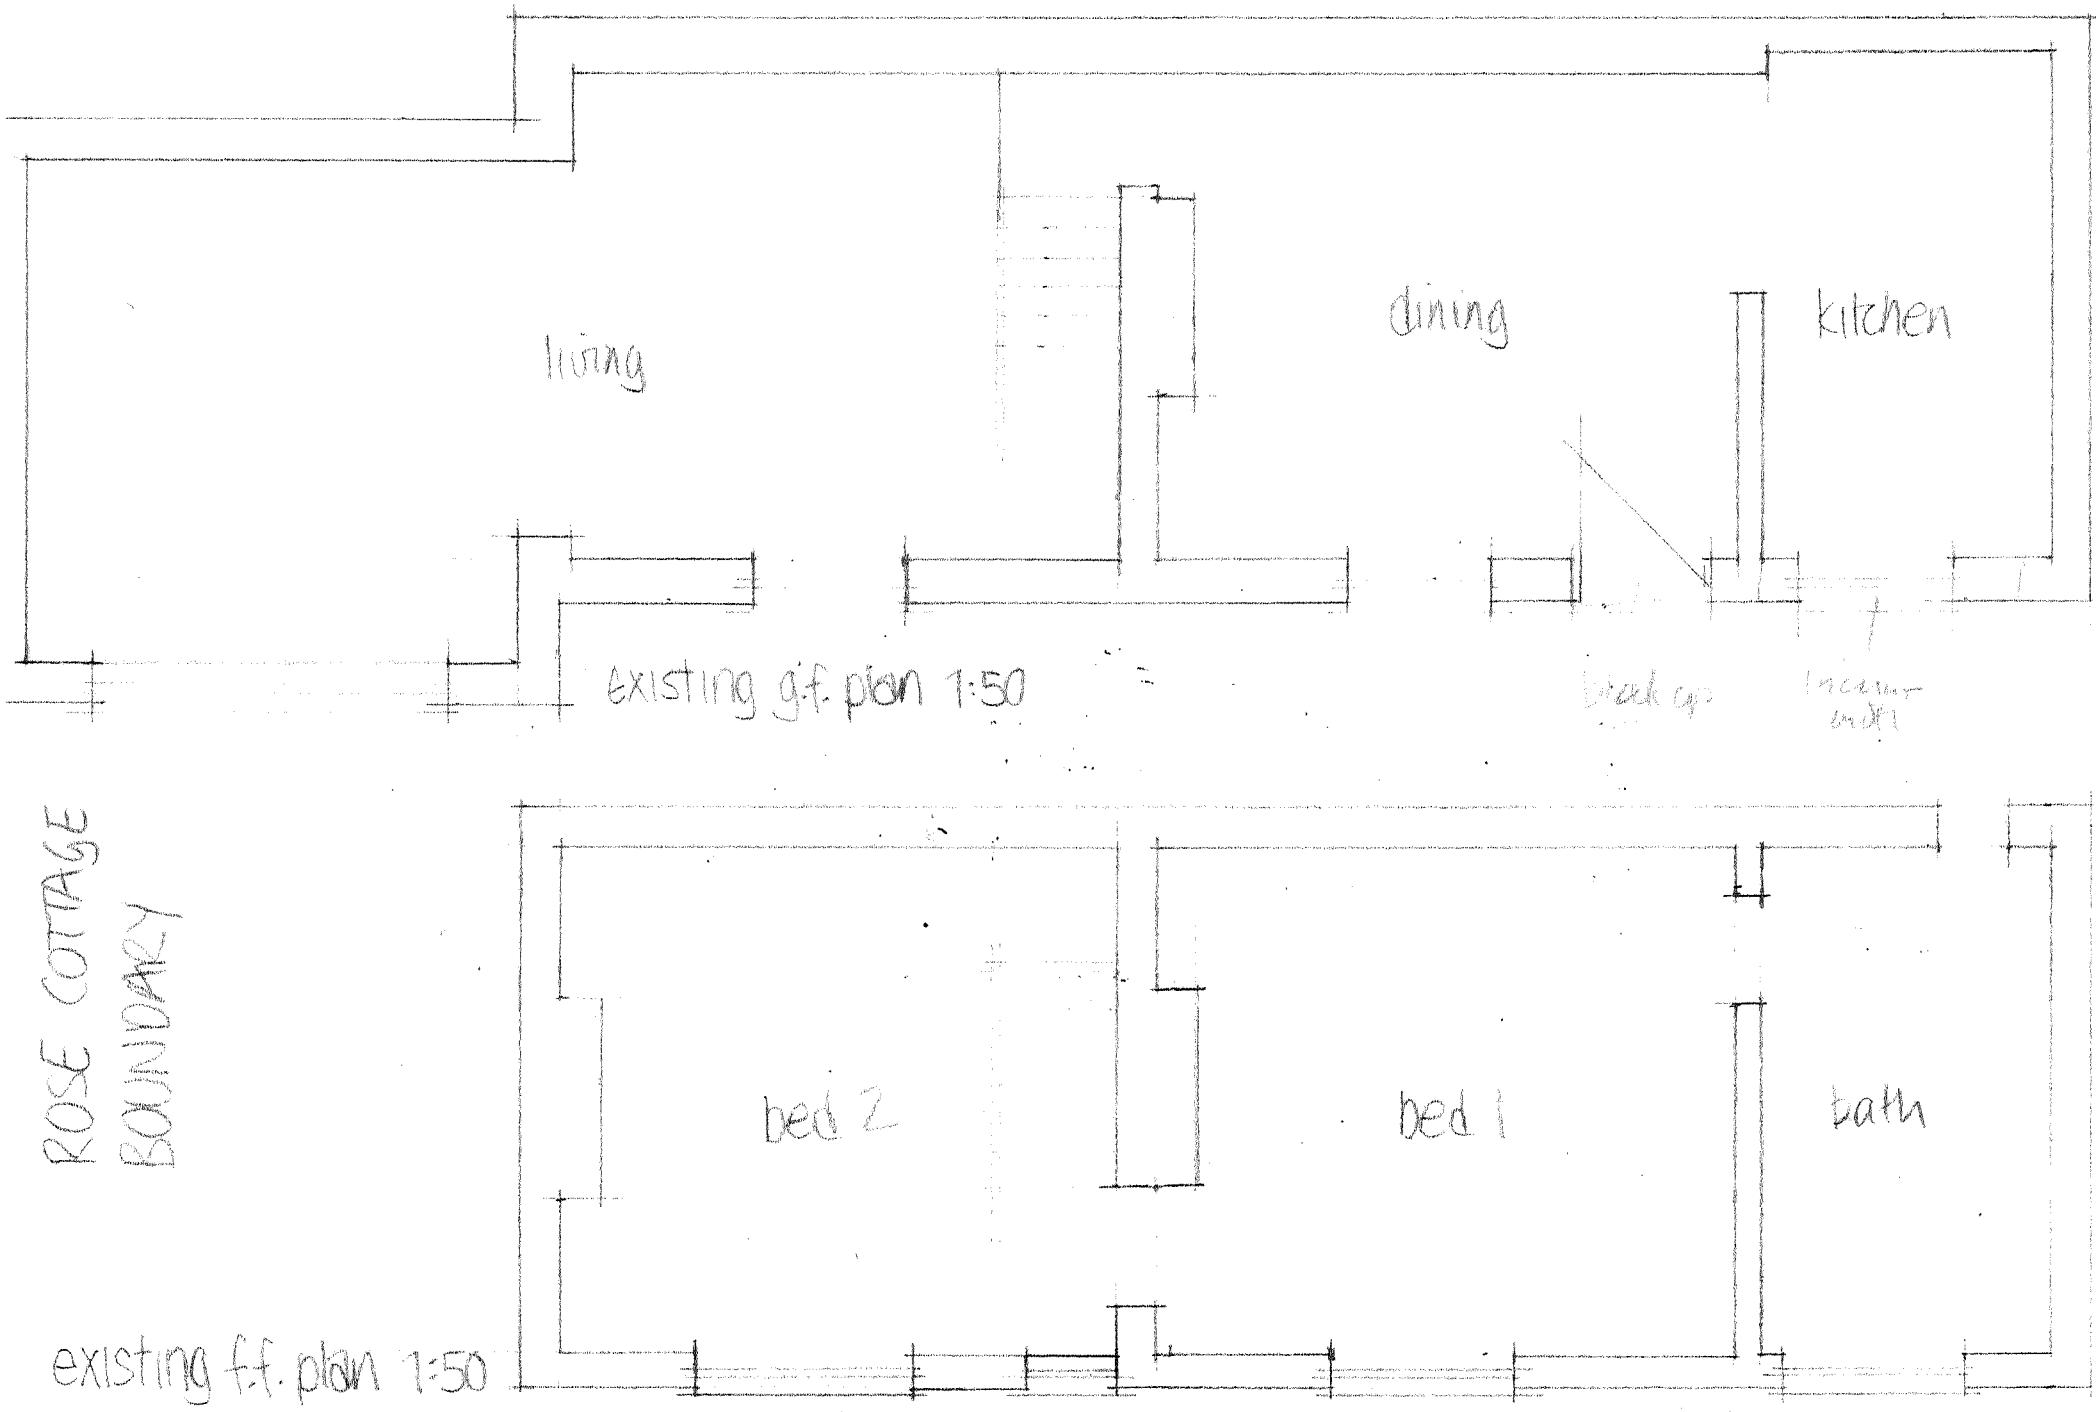
living
dining
kitchen
existing g.f. plan 1:50
ROSE COTTAGE
BOUNDARY
bed 2
bed 1
bath
existing f.f. plan 1:50