Rev.	Drawn	Comments	Date

Ordnance Survey © Crown copyright 2016 All rights reserved. Licence number 100035207

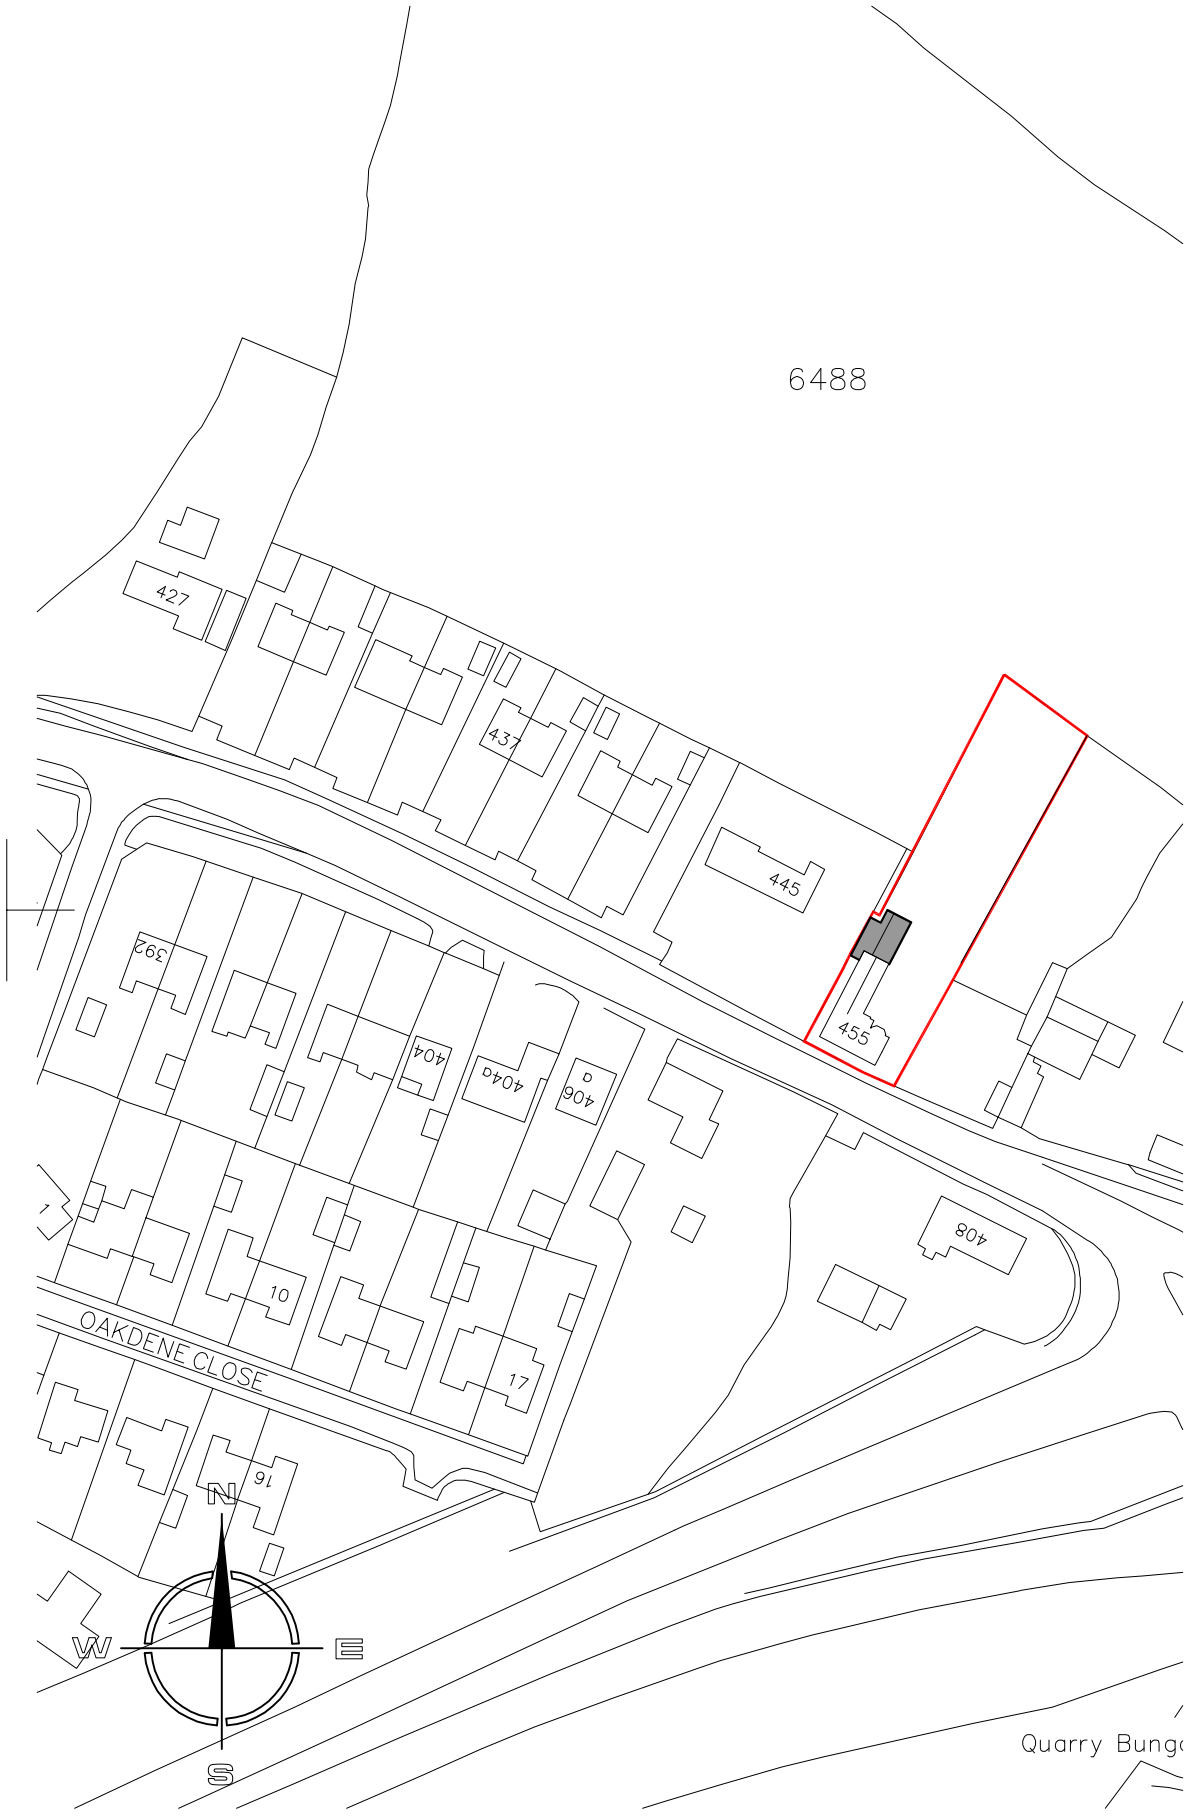

SITE LOCATION PLAN 1:1250

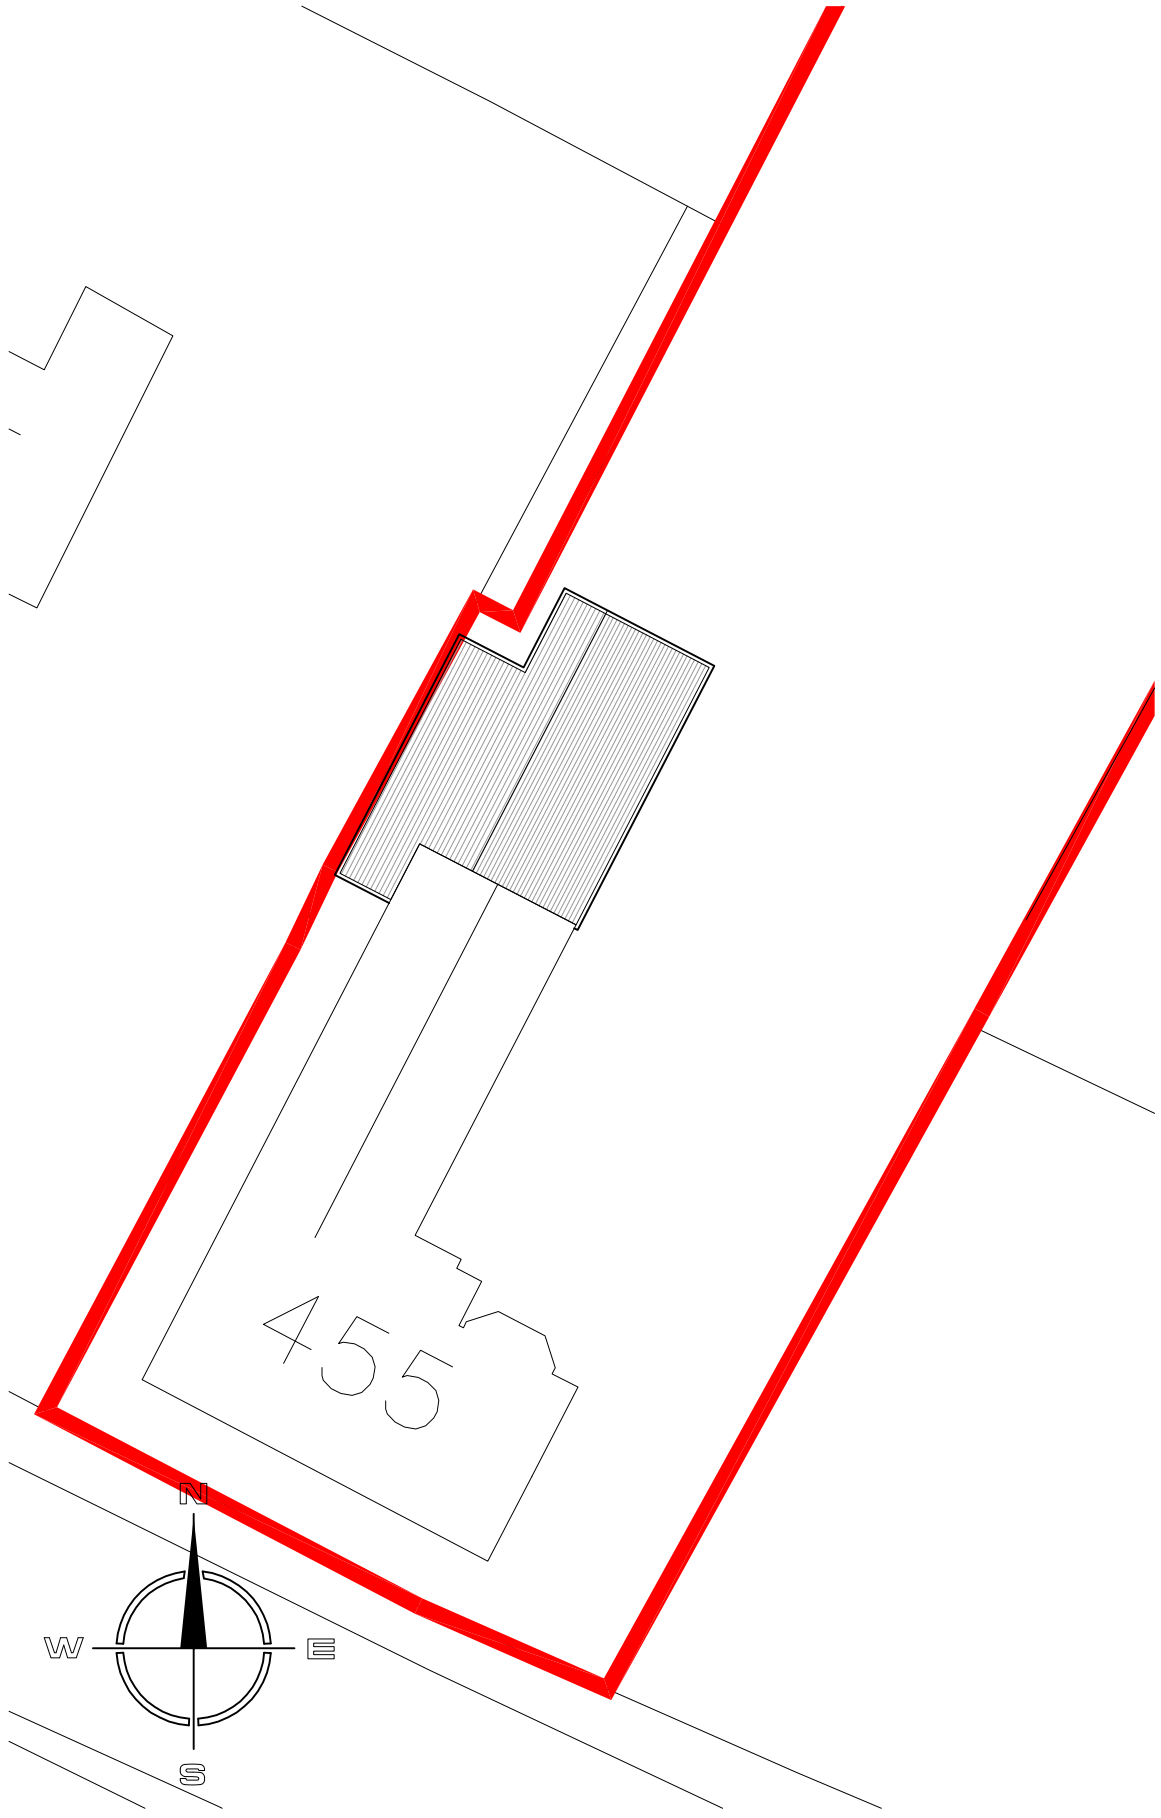

SITE LOCATION PLAN 1:1250

MODE
Architects & Development

01782 479644
admin@mode-uk.com
www.mode-uk.com
Pennant House Salem Street Stoke-on-Trent

Client Mr and Mrs Bell

Project Proposed 2 Storey, 2 Vehicle Garage, with Office Above at 455 Uttoxetor Road.

Title Site Block Plan and Site Location Plan

Status Planning

Scale @A3	Date	Drawn	Checked
Stated	July 18	KLB	

Drawing No. 18 007 AL(0)06

Rev A

File Ref:

This drawing is subject to Copyright & must not be copied or reproduced without consent. Figured dimensions only are to be taken from this drawing. All contractors must visit the site and be responsible for taking and checking all dimensions relative to their work.