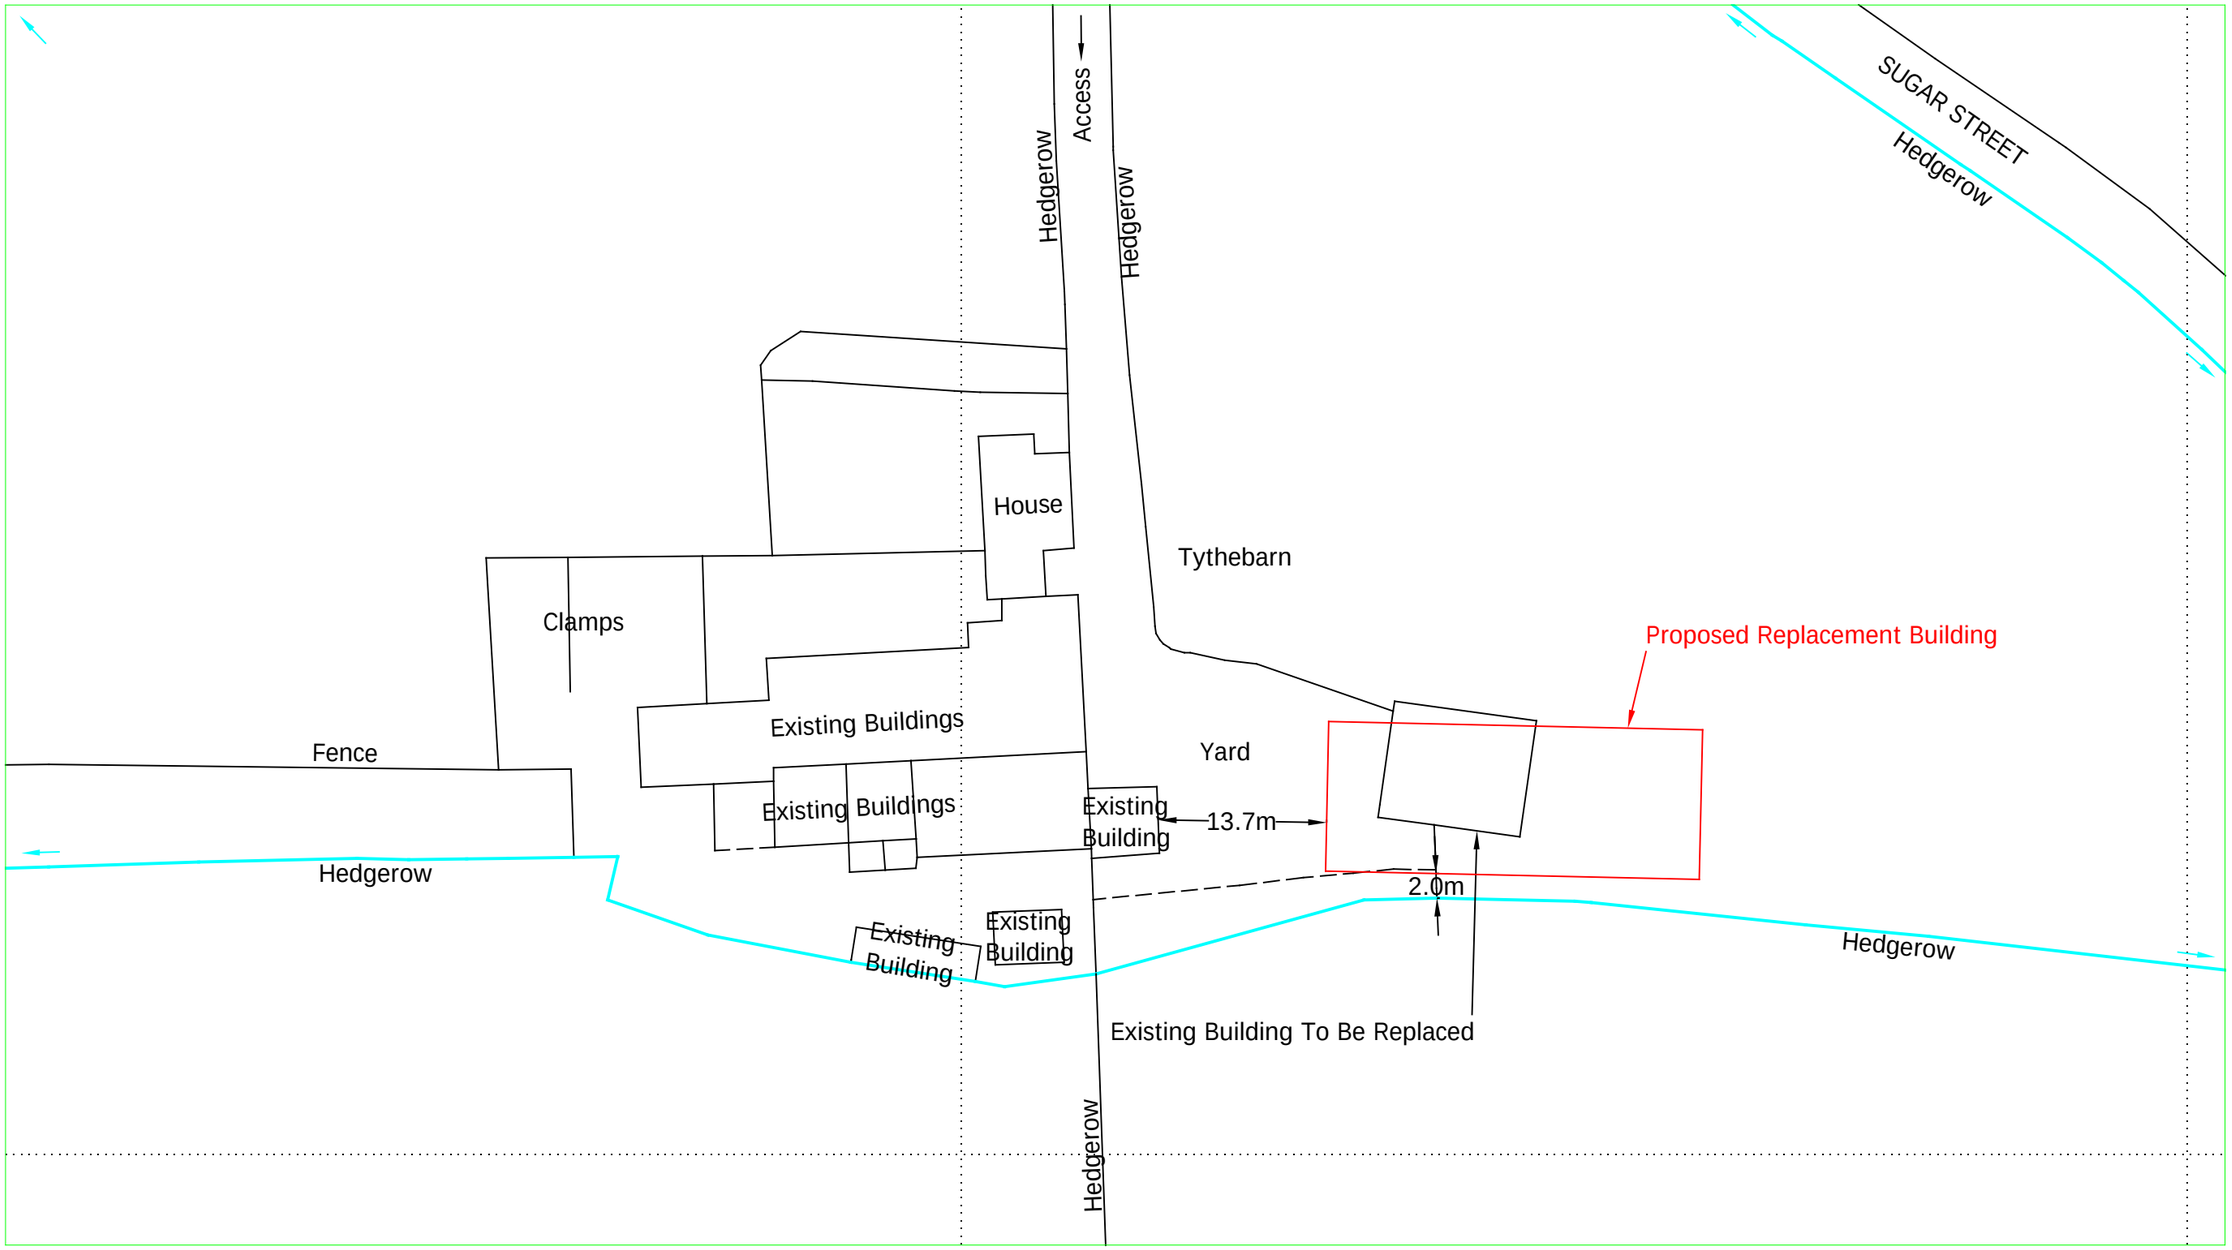

N
W E
S

Reproduced from Ordnance Survey digital map data, 1:2500 scale, by permission of Ordnance Survey on behalf of The Controller of Her Majesty's Stationery Office.
© Crown copyright. All rights reserved. Licence Number: 100005813

BAGSHAWS
Land - Property - Livestock

Vine House, Ashbourne, Derbyshire. DE6 1AE
Telephone: 01335 342201 opt:2
www.bagshaws.com

Applicant:	Mr R Grindey Tythe Barn Farm, Heaton Road, Rushton Spencer, Macclesfield. SK11 0SH
Proposal:	Proposed Agricultural Replacement Building
Scales: 1:500 @ A3	Detail: Block plan
Date: 31st May 2018	Drawing No. 14073-002