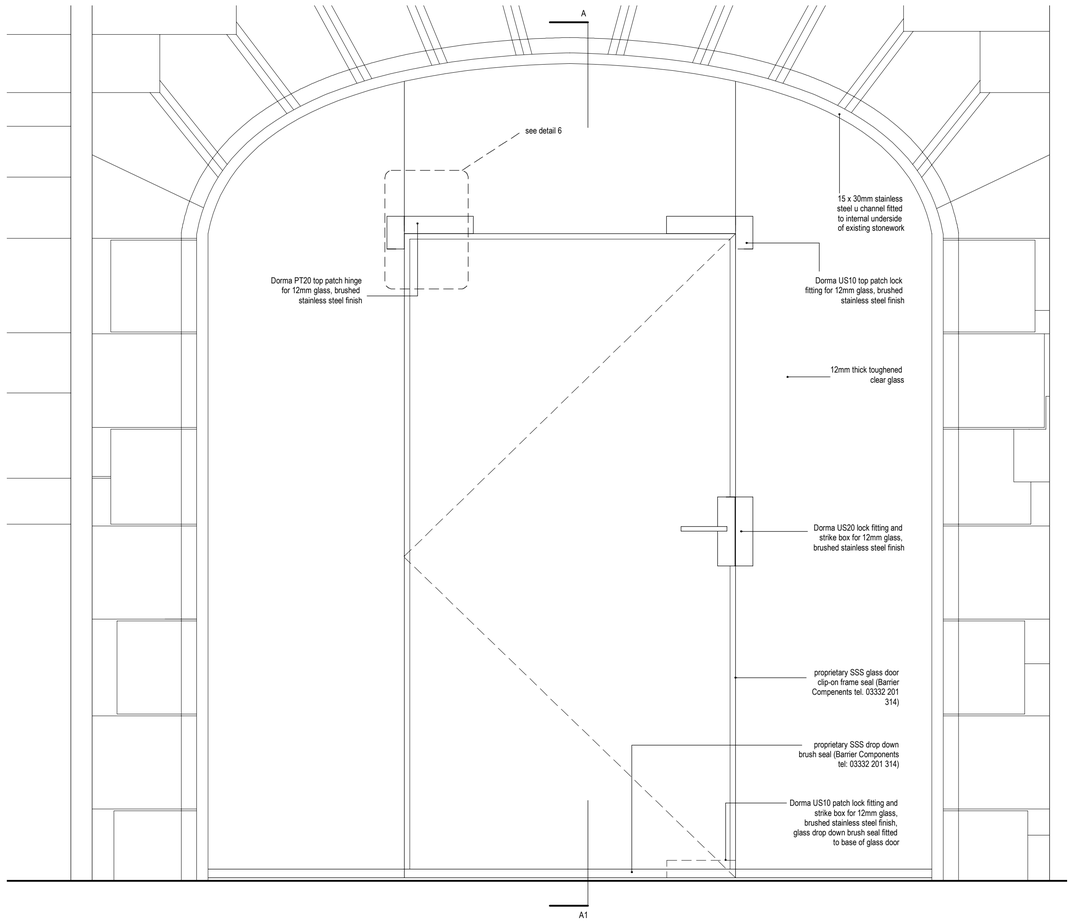

ELEVATION
D.0.02 glass entrance door

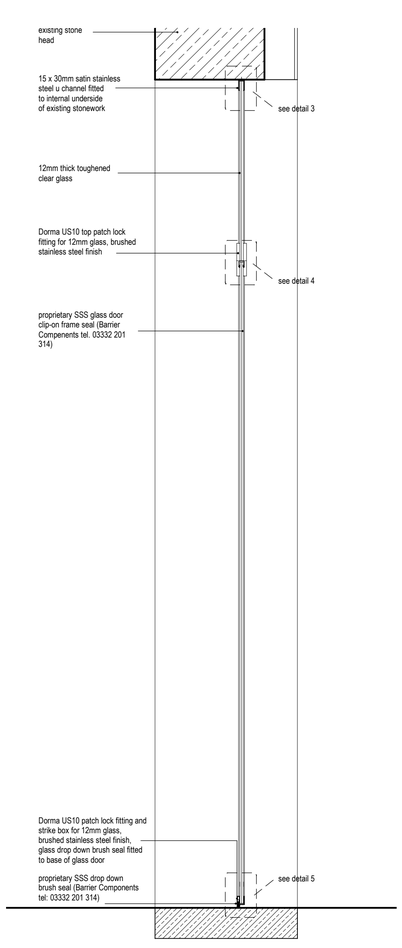

SECTION A:A1
D.0.02 glass entrance door

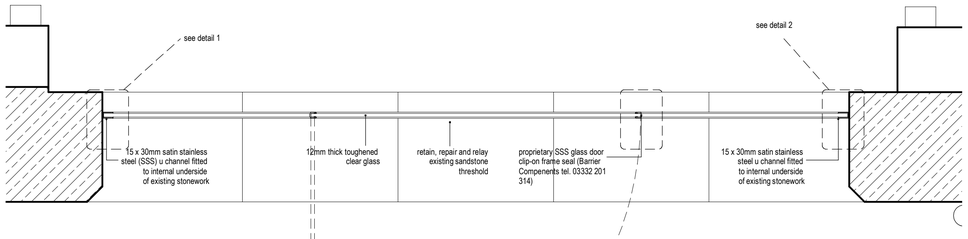

PLAN
D.0.02 glass entrance door

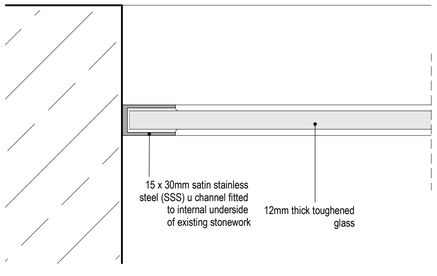

DETAIL 1
jamb detail 1:2

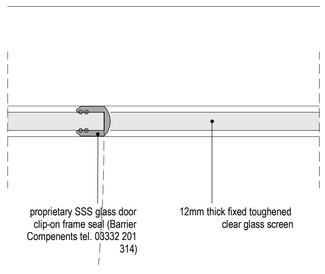

DETAIL 2
door leading edge detail 1:2

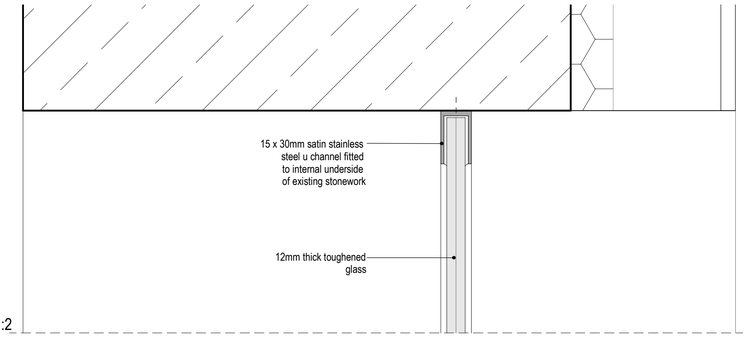

DETAIL 3
frame head detail 1:2

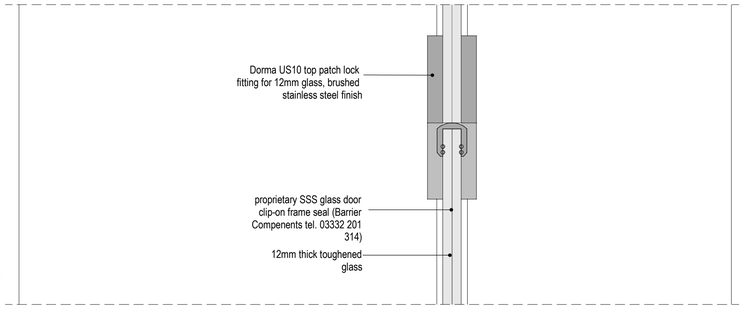

DETAIL 4
door head detail 1:2

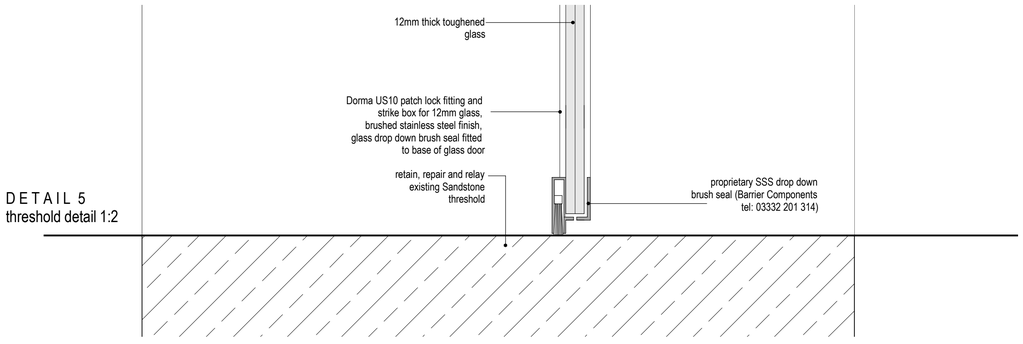

DETAIL 5
threshold detail 1:2

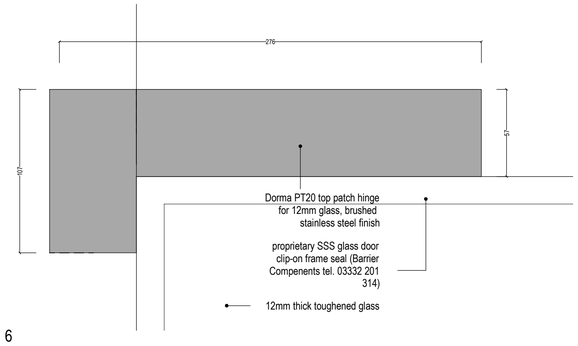

DETAIL 6
Hinge detail 1:2

Rev	Date	Drawn	Description
-	-	-	-

ctd architects

Clerk Bank House
Clerk Bank
LEEK
Staffordshire
ST13 5HE
t : 01538 373477
f : 01538 386503
e : info@ctdarchitects.co.uk
w : www.ctdarchitects.co.uk

ctd architects © 2018
• This drawing is copyright.
• All dimensions to be checked on site before proceeding.
• Contractor must notify the architect of any discrepancies before proceeding.
• Contractor to check/adjust dimensions of new work to suit existing conditions. Do not assume existing structure or details are plumb, square or level.
• All drawings to be read in conjunction with all other consultants drawings and specs.

Client
Ogilvy & Sneyd

Project
The Stables, Basford Hall
BASFORD HALL ROAD, BASFORD, CHEDDLETON

Scale 1:10, 1:2 | Size A1 | Drawn SE | Chk'd CH | Date 04.04.2018

Status PLANNING / LISTED BUILDING CONSENT

Title
D.0.02 Glass Entrance
Door Detail 'as proposed'

Job No. 1769 | Drawing No. AL13 | Rev. -