


Fence Type A1
(Front side boundaries)

KEY: 1220mmx1830mm Pressure treated European softwood lattice top fence panels with close boarded panels below.


all between
75x75x1800mm slotted timber posts

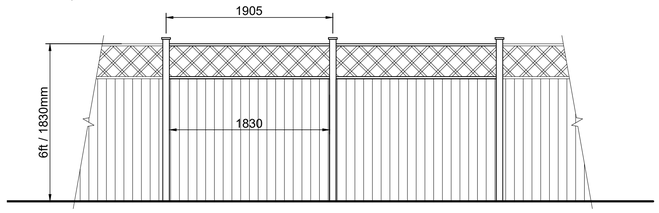

Fence Type A2
(Rear side boundaries)

KEY: 1830x1830mm Pressure treated European softwood lattice top fence panels with close boarded panels below.

all between
75x75x2400mm slotted timber post

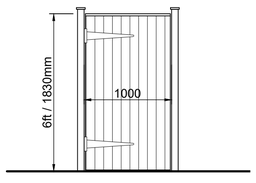

Fence Type A2
(Typical access gate)

1m SCALE 1:200

Rev	Details	Date	By

All dimensions given are to be verified on site by the responsible contractor.
The copyright of this drawing and design is vested in the Architect and must not be copied or reproduced without written consent.

Barnett Ratcliffe Partnership
Architects and Development Consultants
The Old Library Rowley Street
Stafford ST16 2RH
Tel: 01785 255088
Fax: 01785 259369
Email: info@barnettratcliffe.co.uk

Client Robinson Homes Ltd

Project Proposed Dwellings at Land of Churnet View Road Oakamoor

Drawing Proposed Boundary Fencing

Drawn By J.C	Scale 1:200	@ Sheet A1	Sta PL	Rev
Check By S.L	Date Jul'18	Drawing No 1726-PL-20		-