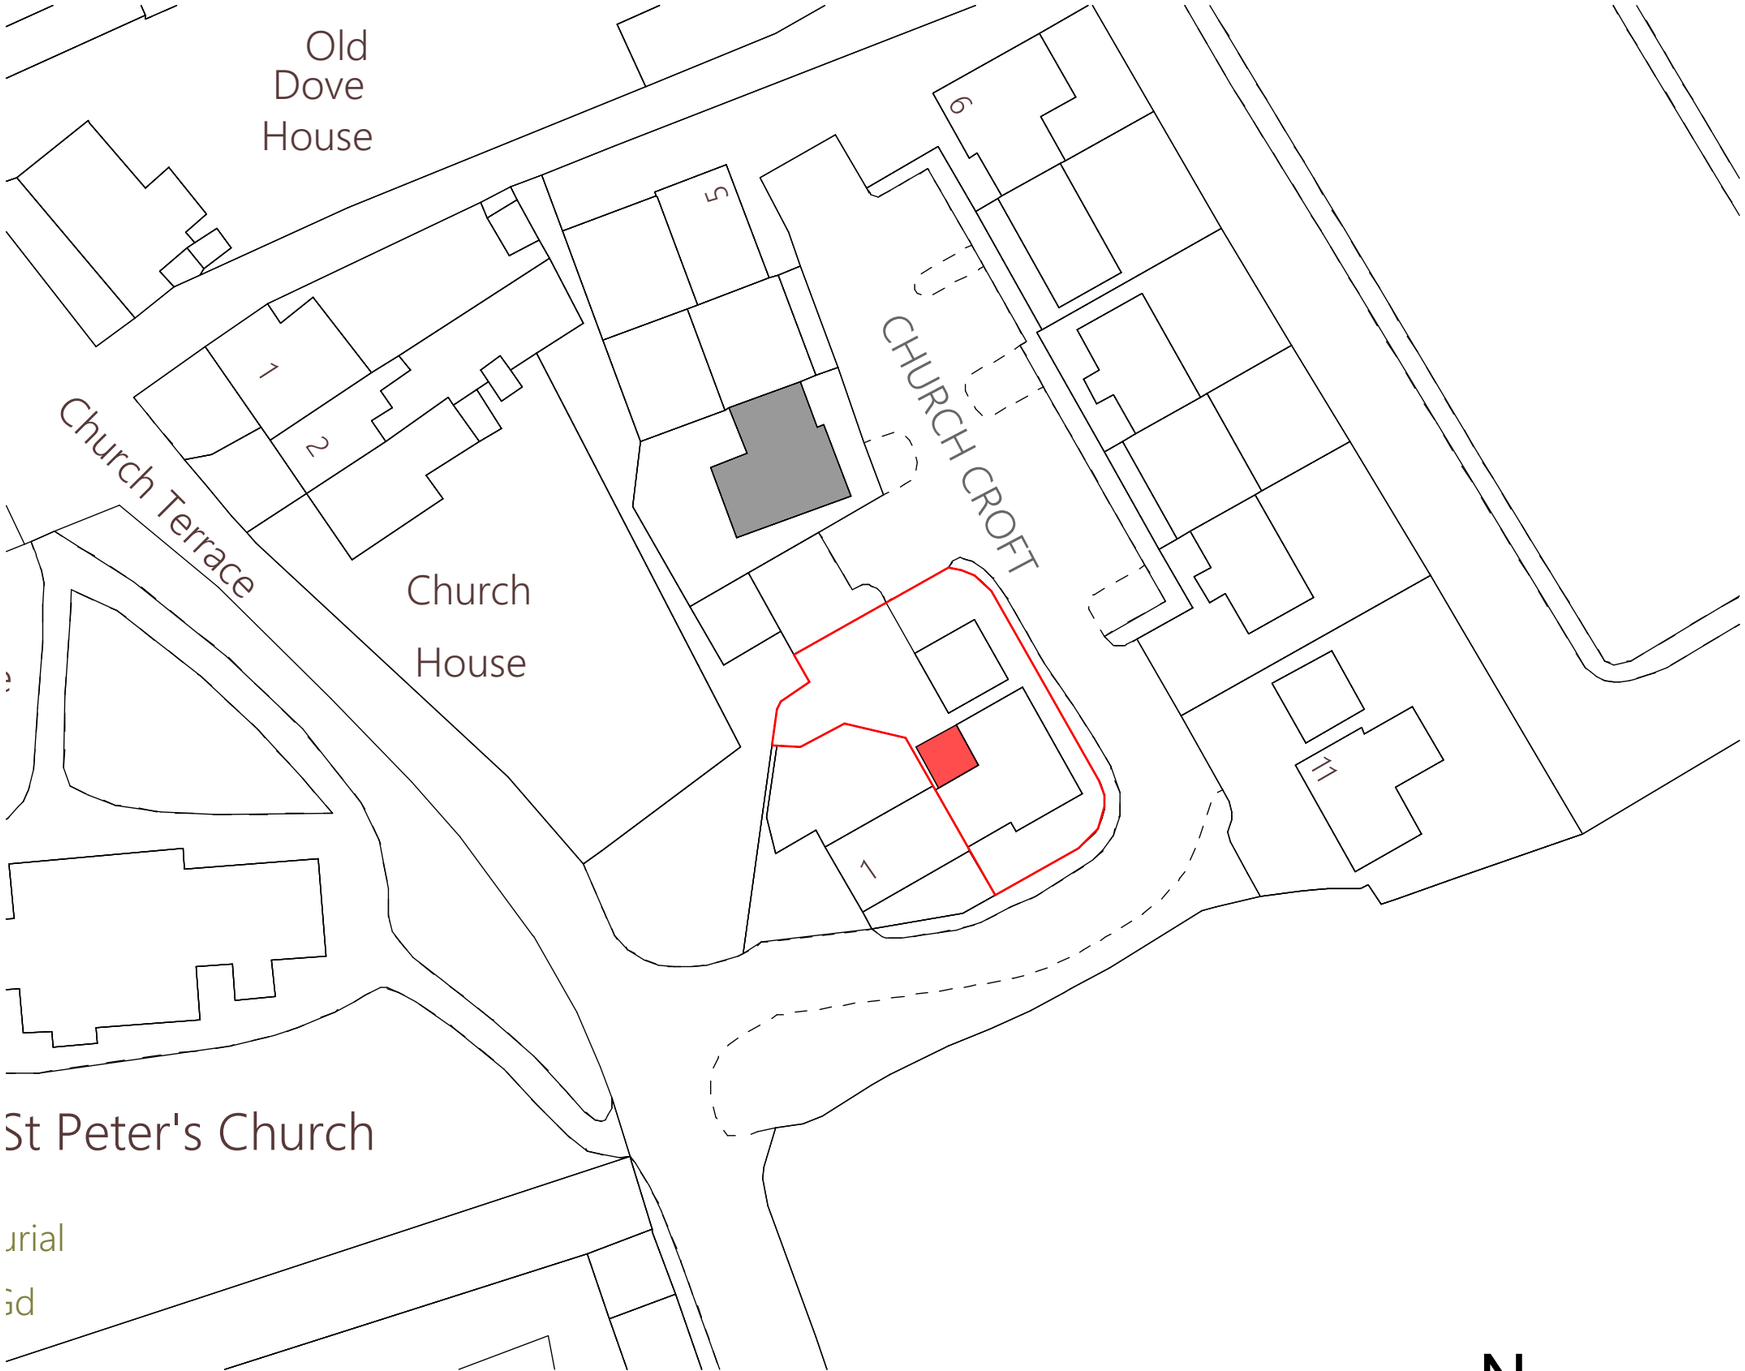

Client.
Mr L Owen
2 Church Croft
Caverswall

Project.
Proposed Orangery

Scale	Sheet Size	Issue Date
1:500	A3	29/07/2018

Title.
Site Plan

Drawing Number	/ (Revision)	Revison ID
LO-01-03		