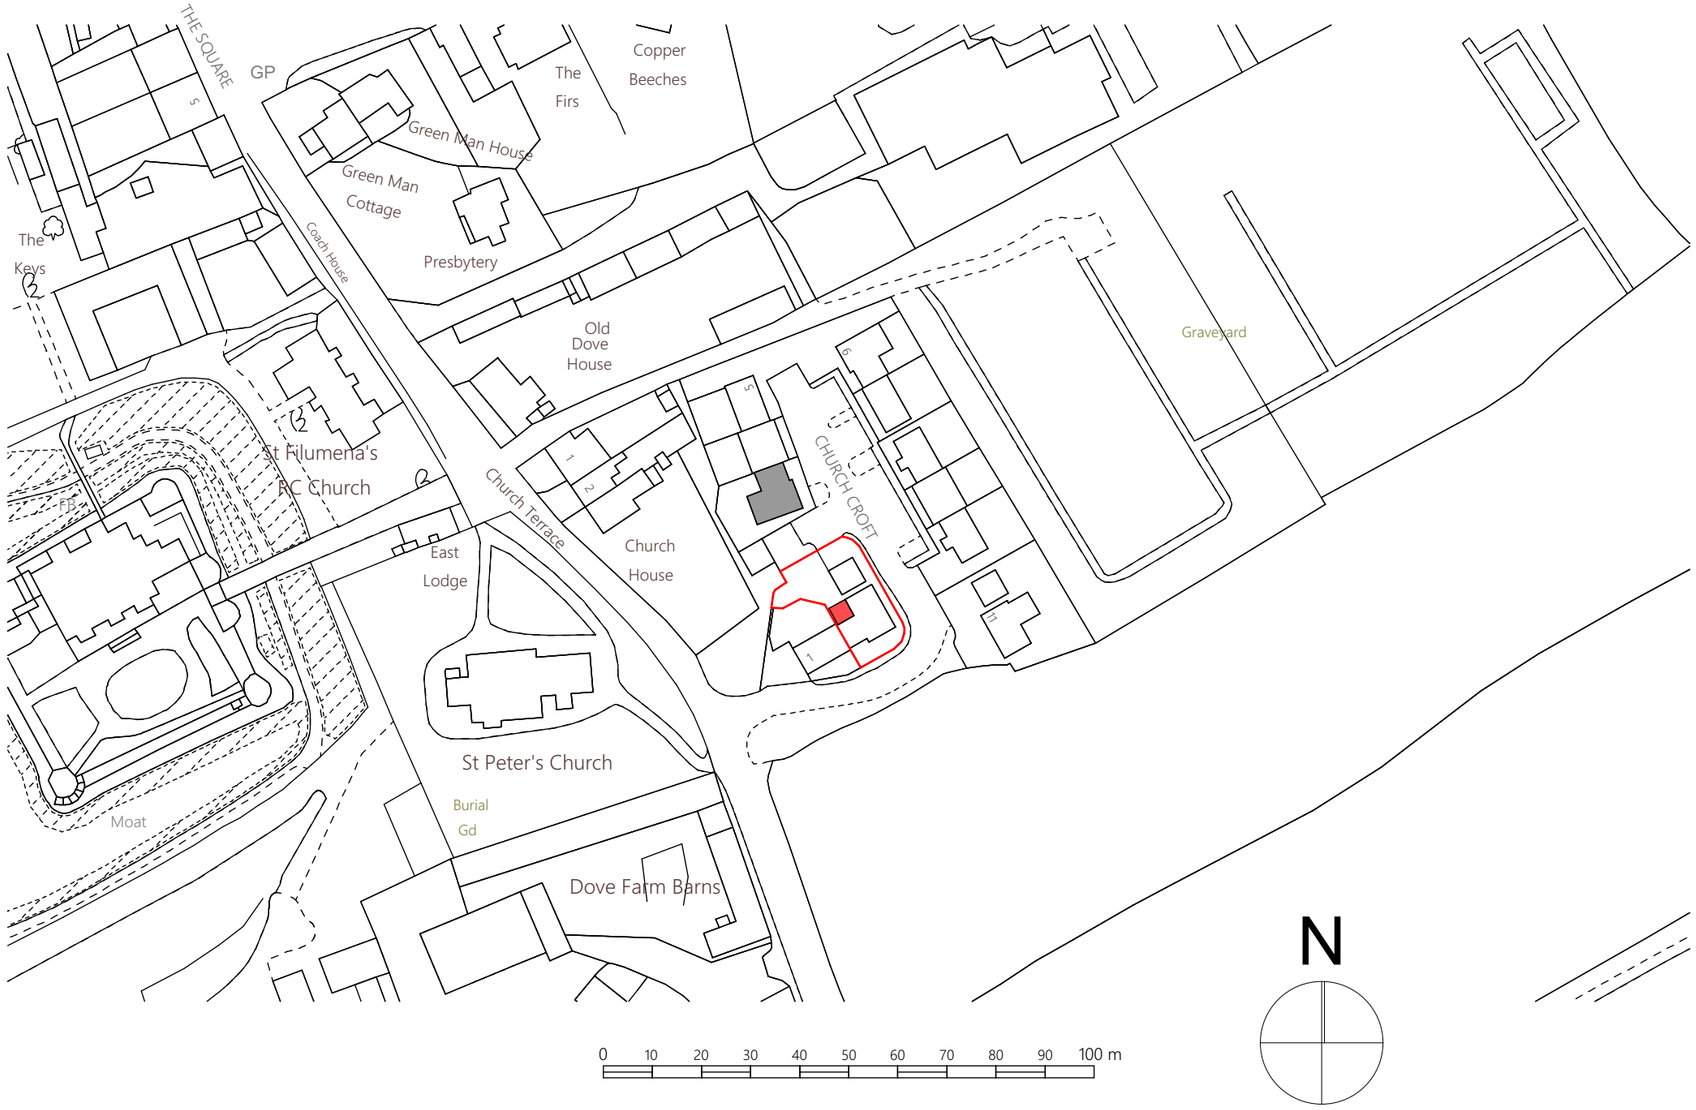

Client.

Mr L Owen
2 Church Croft
Caverswall

Project.

Proposed Orangery

Scale	Sheet Size	Issue Date
1:1250	A3	29/07/2018

Title.

Location Plan

Drawing Number	/ (Revision)	Revison ID
LO-01-04		