UNITS 3A AND 3D, CHURNET PARK, MACCLESFIELD ROAD, LEEK ST13 8YH

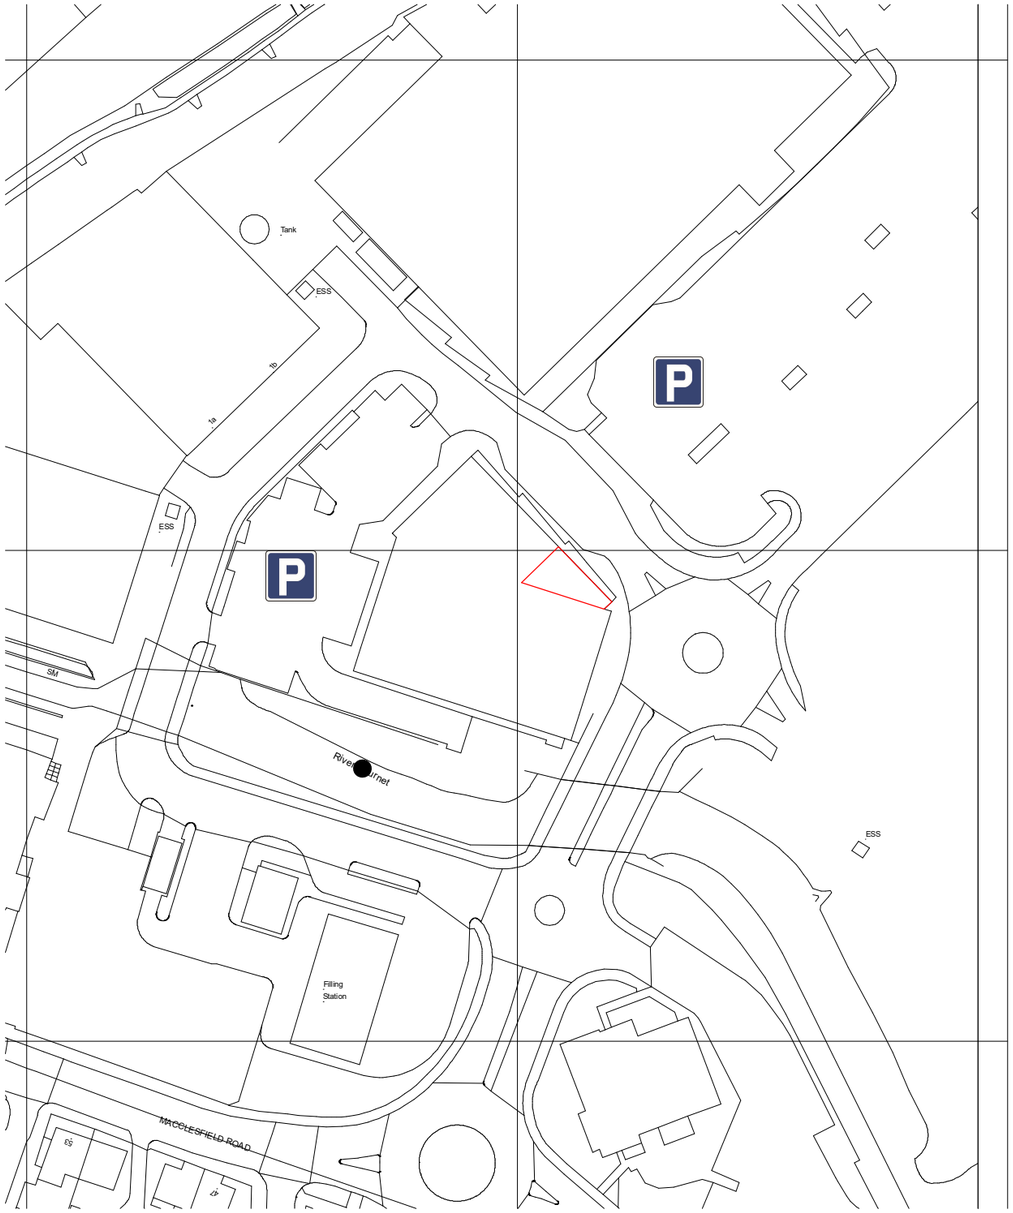

SITE PLAN
Scale 1:1250

N



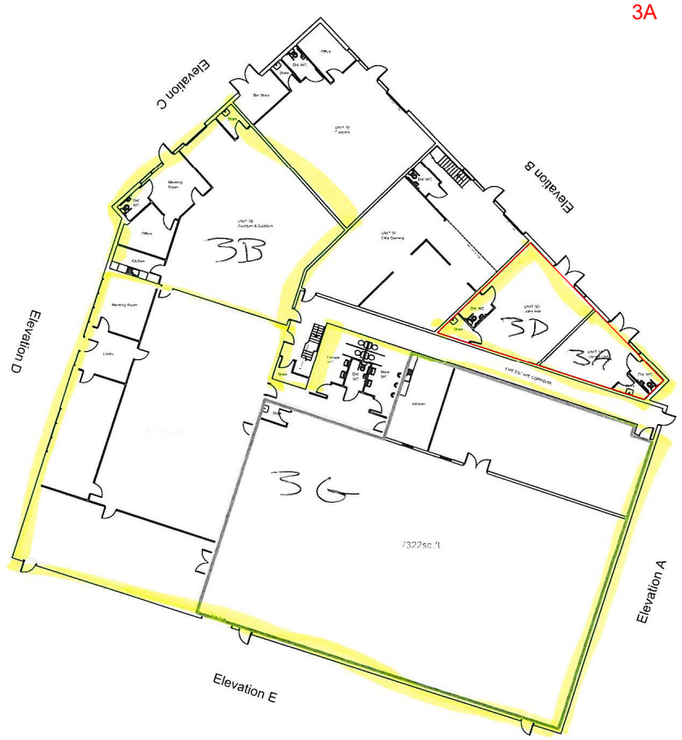

BLOCK PLAN
Scale 1:500

No trees will be affected by the change of use.
All hardsurfacing will remain unchanged by the change of use.

P Existing car parking - no change to existing is proposed.

Jonathan V. Davies
CHARTERED SURVEYORS
1 Market Street Buxton Derbyshire SK17 6JY
Tel & Fax Buxton (01298) 72860
3 High Street Stockport Cheshire SK1 1EG
Tel & Fax Stockport (0161) 480 5311
Website www.jonathanvdavies.co.uk Email: jonathanvdavies@jonathanvdavies.co.uk

Job No. C1-18-09	Scale As noted @ A3
Sheet No. 01A	Date 02.08.18
	Drawn TVB

Drawing Title

Site and Block Plans