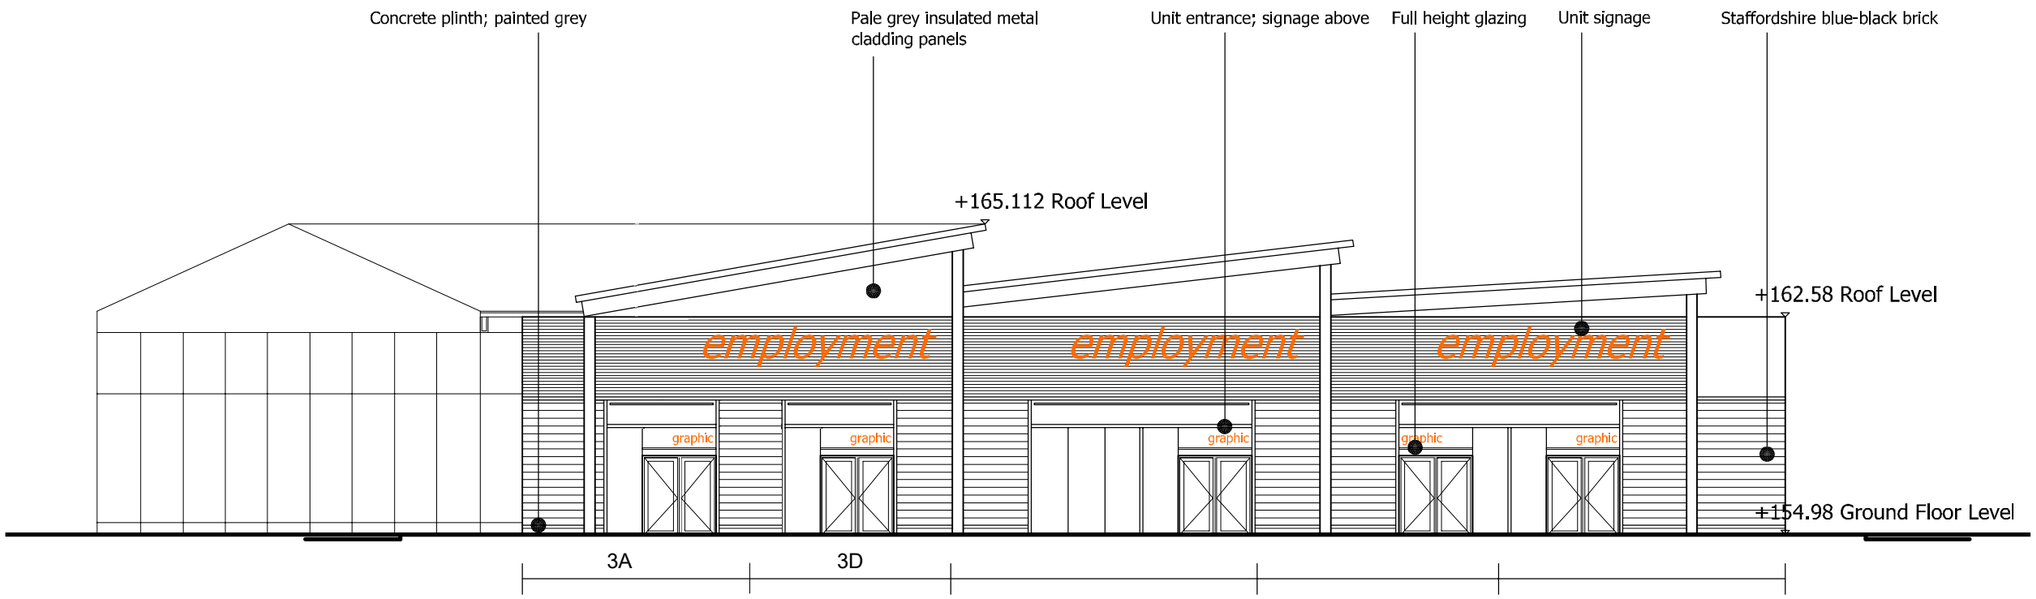

NORTH EAST ELEVATION 1:200

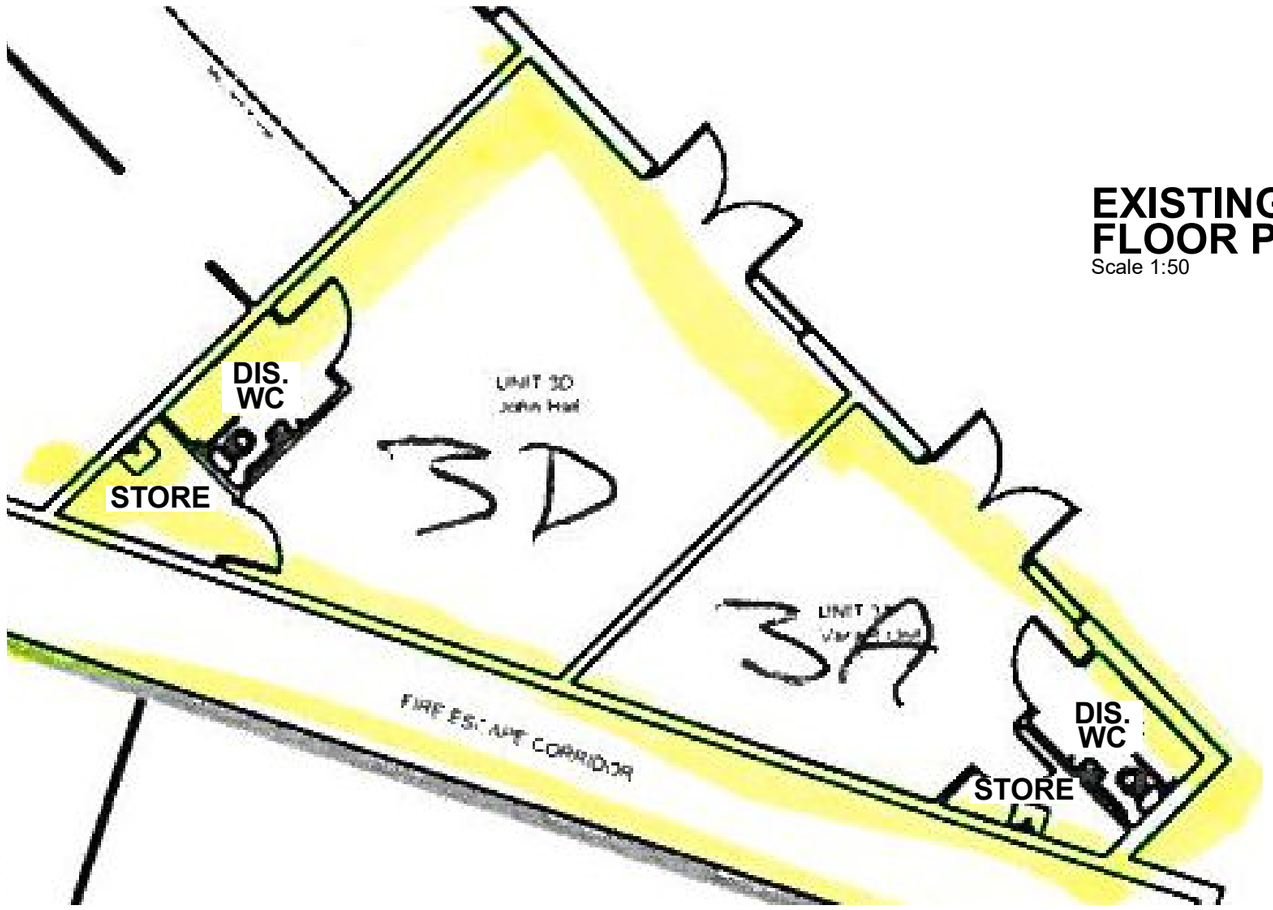

EXISTING GROUND FLOOR PLAN
Scale 1:50

UNITS 3A AND 3D, CHURNET PARK, MACCLESFIELD ROAD, LEEK ST13 8YH

Jonathan V. Davies
CHARTERED SURVEYORS
1 Market Street Buxton Derbyshire SK17 6JY
Tel & Fax Buxton (01298) 72860
5 High Street Stockport Cheshire SK1 1EG
Tel & Fax Stockport (0161) 480 5311
Website www.jonathanvdavies.co.uk Email: jonathanvdavies@jonathanvdavies.co.uk

Job No. C1-18-09	Scale As noted @ A3
Sheet No. 02A	Date 02.08.18
	Drawn TVB

Drawing Title

Existing Ground Floor Plan and North East Elevation