


NORTH EAST ELEVATION 1:200

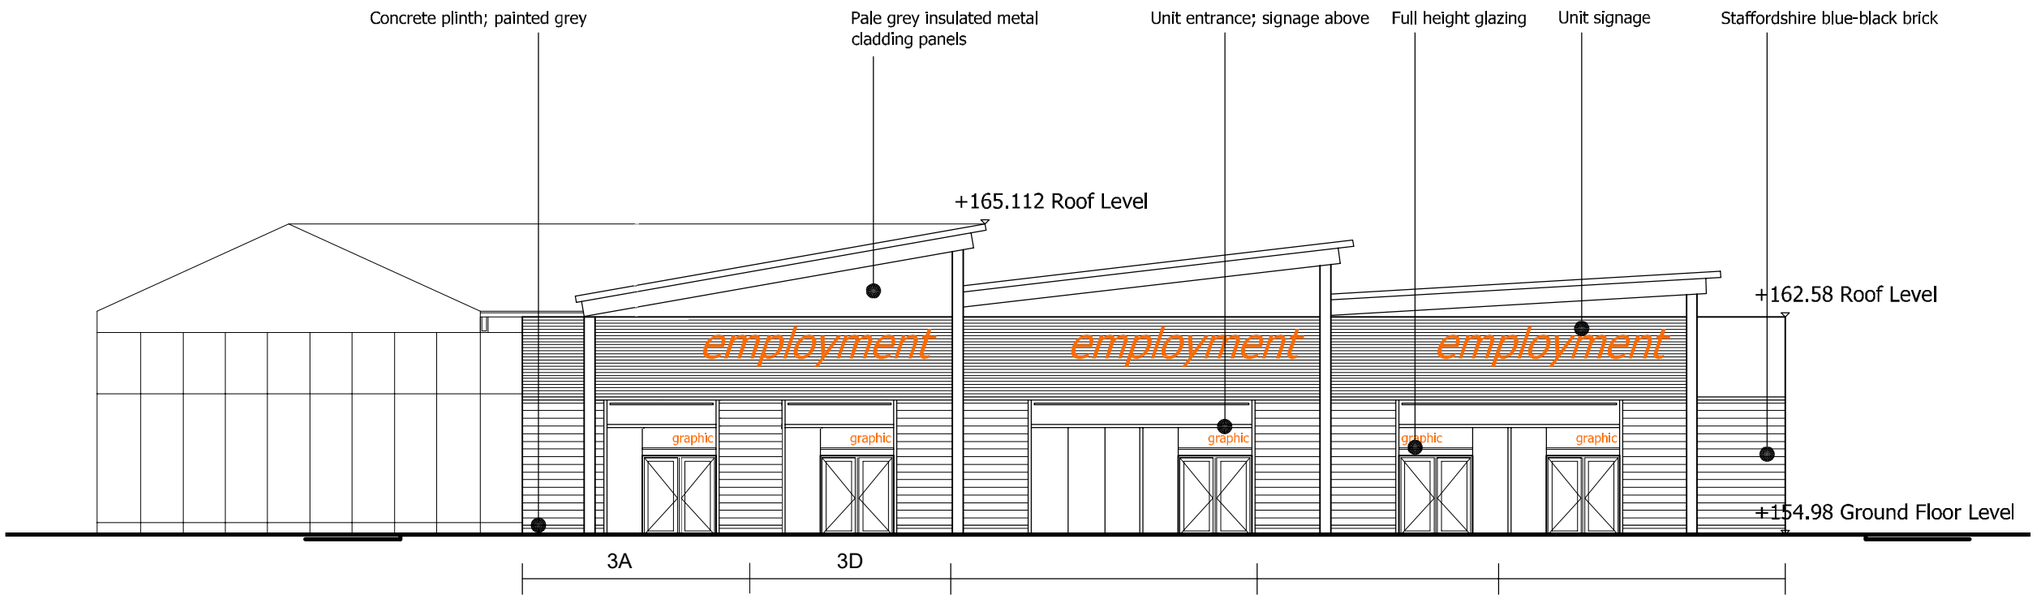


## PROPOSED GROUND FLOOR PLAN

Scale 1:50

# UNITS 3A AND 3D, CHURNET PARK, MACCLESFIELD ROAD, LEEK ST13 8YH


**Jonathan V. Davies**
CHARTERED SURVEYORS
1 Market Street Buxton Derbyshire SK17 6JY
Tel & Fax Buxton (01298) 72860
5 High Street Stockport Cheshire SK1 1EG
Tel & Fax Stockport (0161) 480 5311
Website www.jonathanvdavies.co.uk Email: jonathanvdavies@jonathanvdavies.co.uk

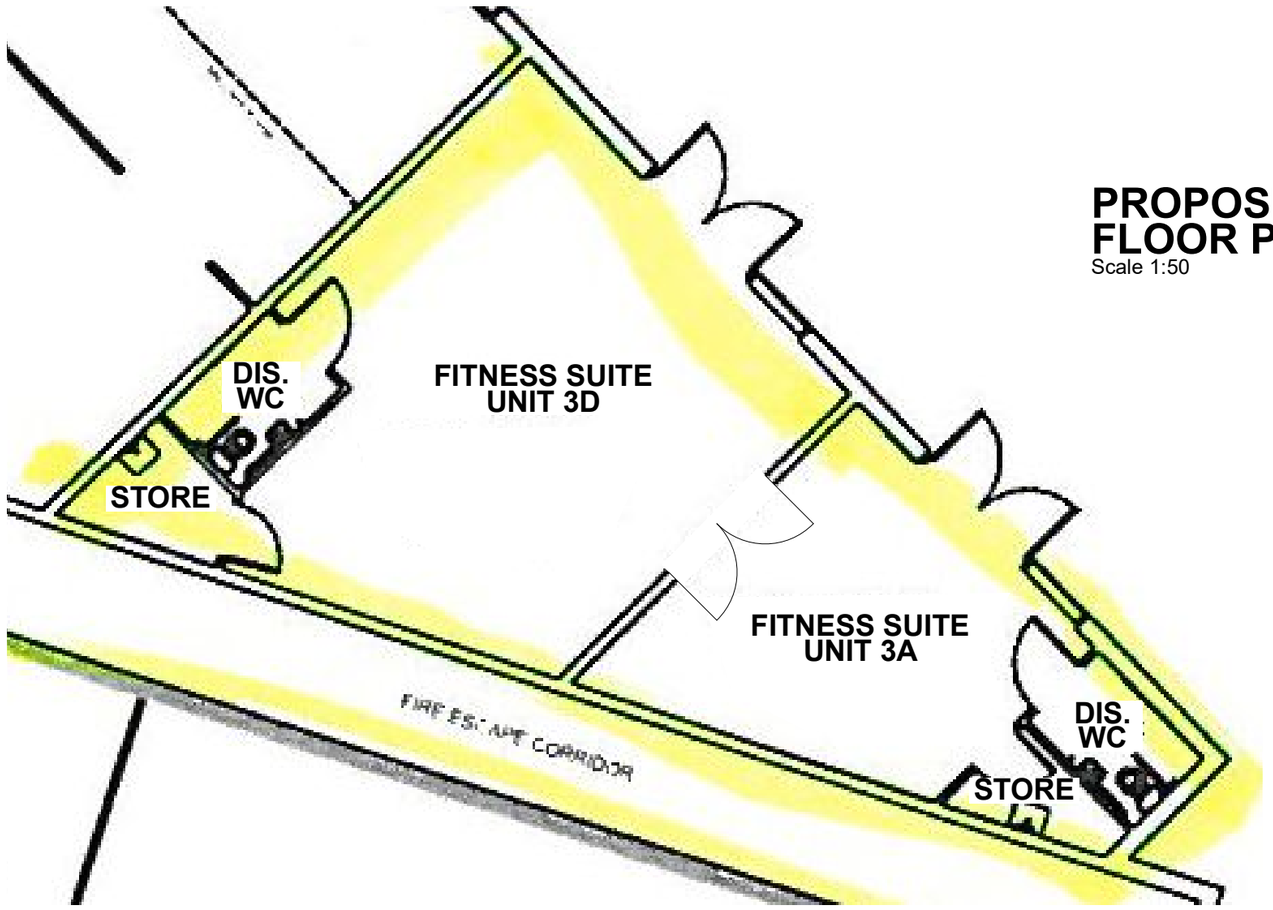
| | |
|---|---|
| Job No. C1-18-09 | Scale As noted @ A3 |
| Sheet No. 03A | Date 02.08.18 |
| | Drawn TVB |

Drawing Title

**Proposed Ground Floor Plan and North East Elevation**