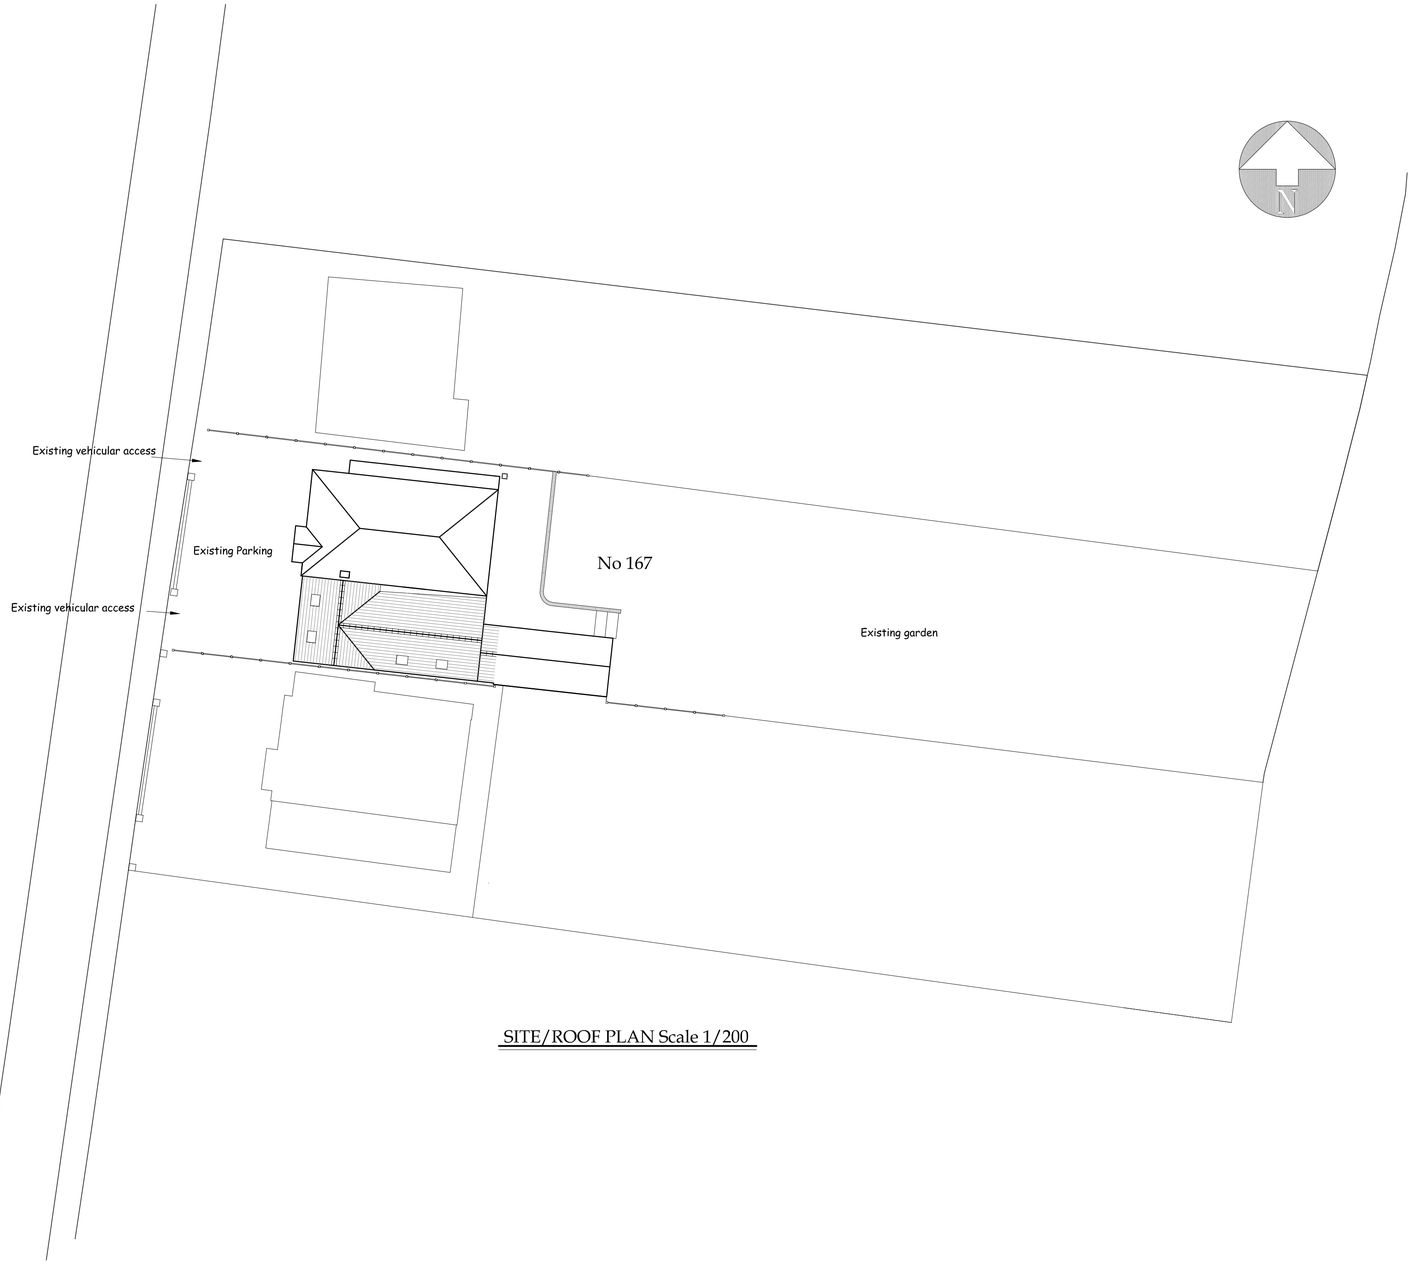

SITE/ROOF PLAN Scale 1/200



©Crown Copyright. All rights reserved. Licence no. 100019980

LOCATION PLAN Scale 1/1250

Nigel Forrester MCIOB
Building Design Services

ILETT HOUSE, SMITHY BANK, ALTON, STAFFS, ST10 4AD
TEL 01538 702164

www.nigelforrester.co.uk www.sap-calc.co.uk

CLIENT

Mr and Mrs Plant

PROJECT

Proposed extension and alterations
at
167 Tean Road
Cheadle
Staffordshire
ST10 1LS

DRAWING NUMBER 13/413/05 (B)

Location & Site/Roof Plan

SCALES 1/1250 & 1/200 @ A1