

PROPOSED FRONT ELEVATION

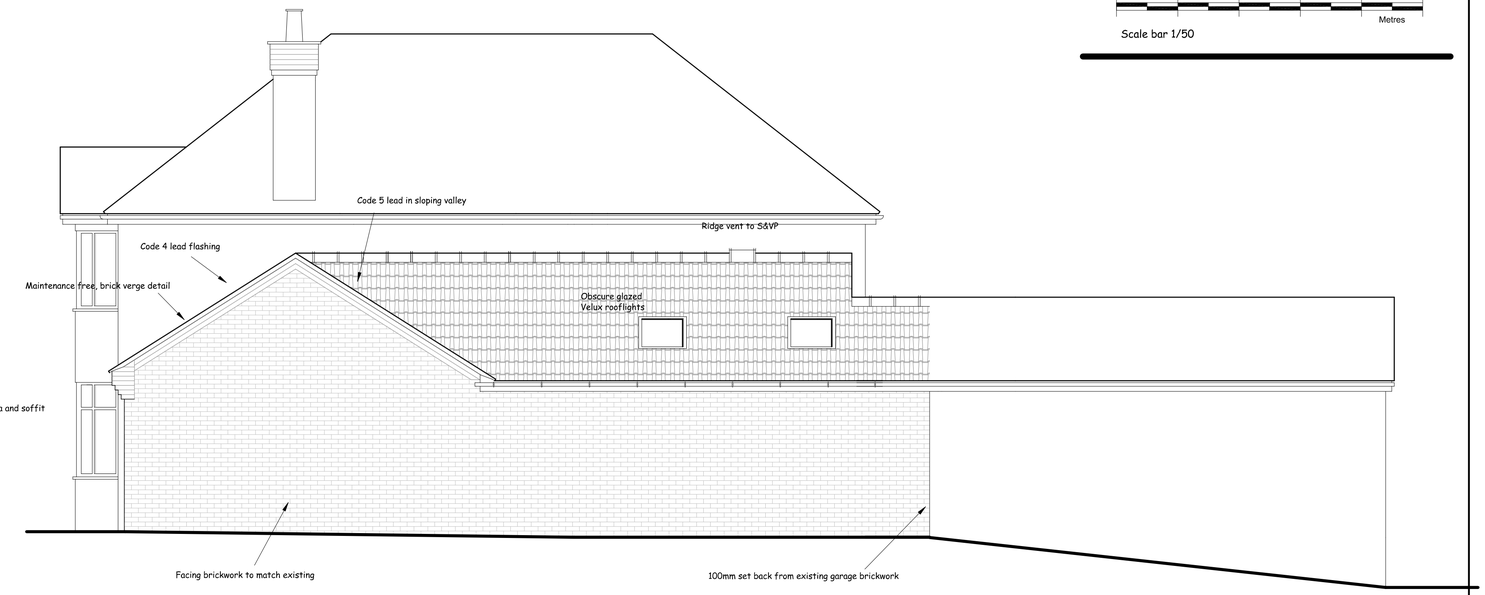

PROPOSED SIDE ELEVATION (SOUTH)

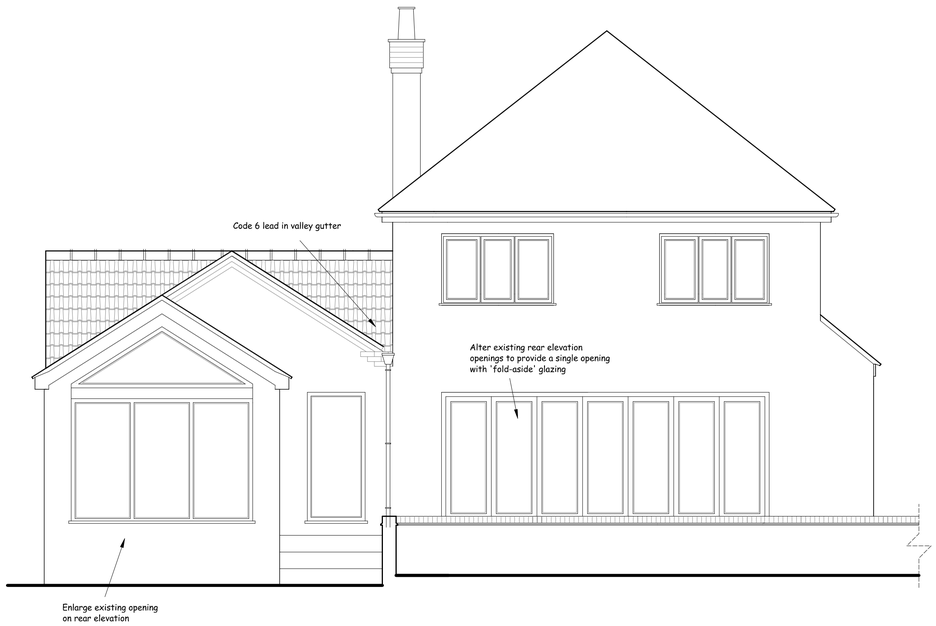

PROPOSED REAR ELEVATION

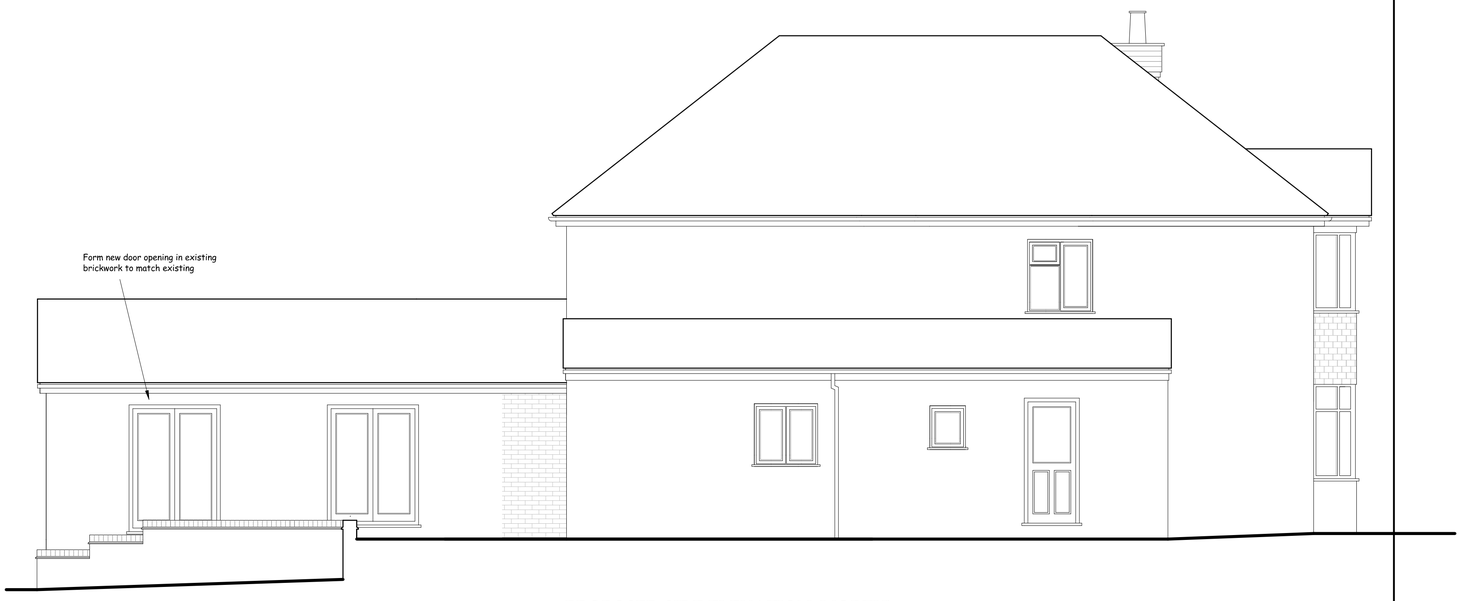

PROPOSED SIDE ELEVATION (NORTH)

Nigel Forrester MCIOB
Building Design Services

ILETT HOUSE, SMITHY BANK, ALTON, STAFFS, ST10 4AD
TEL 01538 702164

www.nigelforrester.co.uk

Mr and Mrs Plant

167 Tean Road
Cheadle
Staffordshire
ST10 1LS

Proposed Elevations

Drawing No 13/413/03 (D)

Scale 1/50 @ A1