
10/00074 - 5 FEB 2010 - S

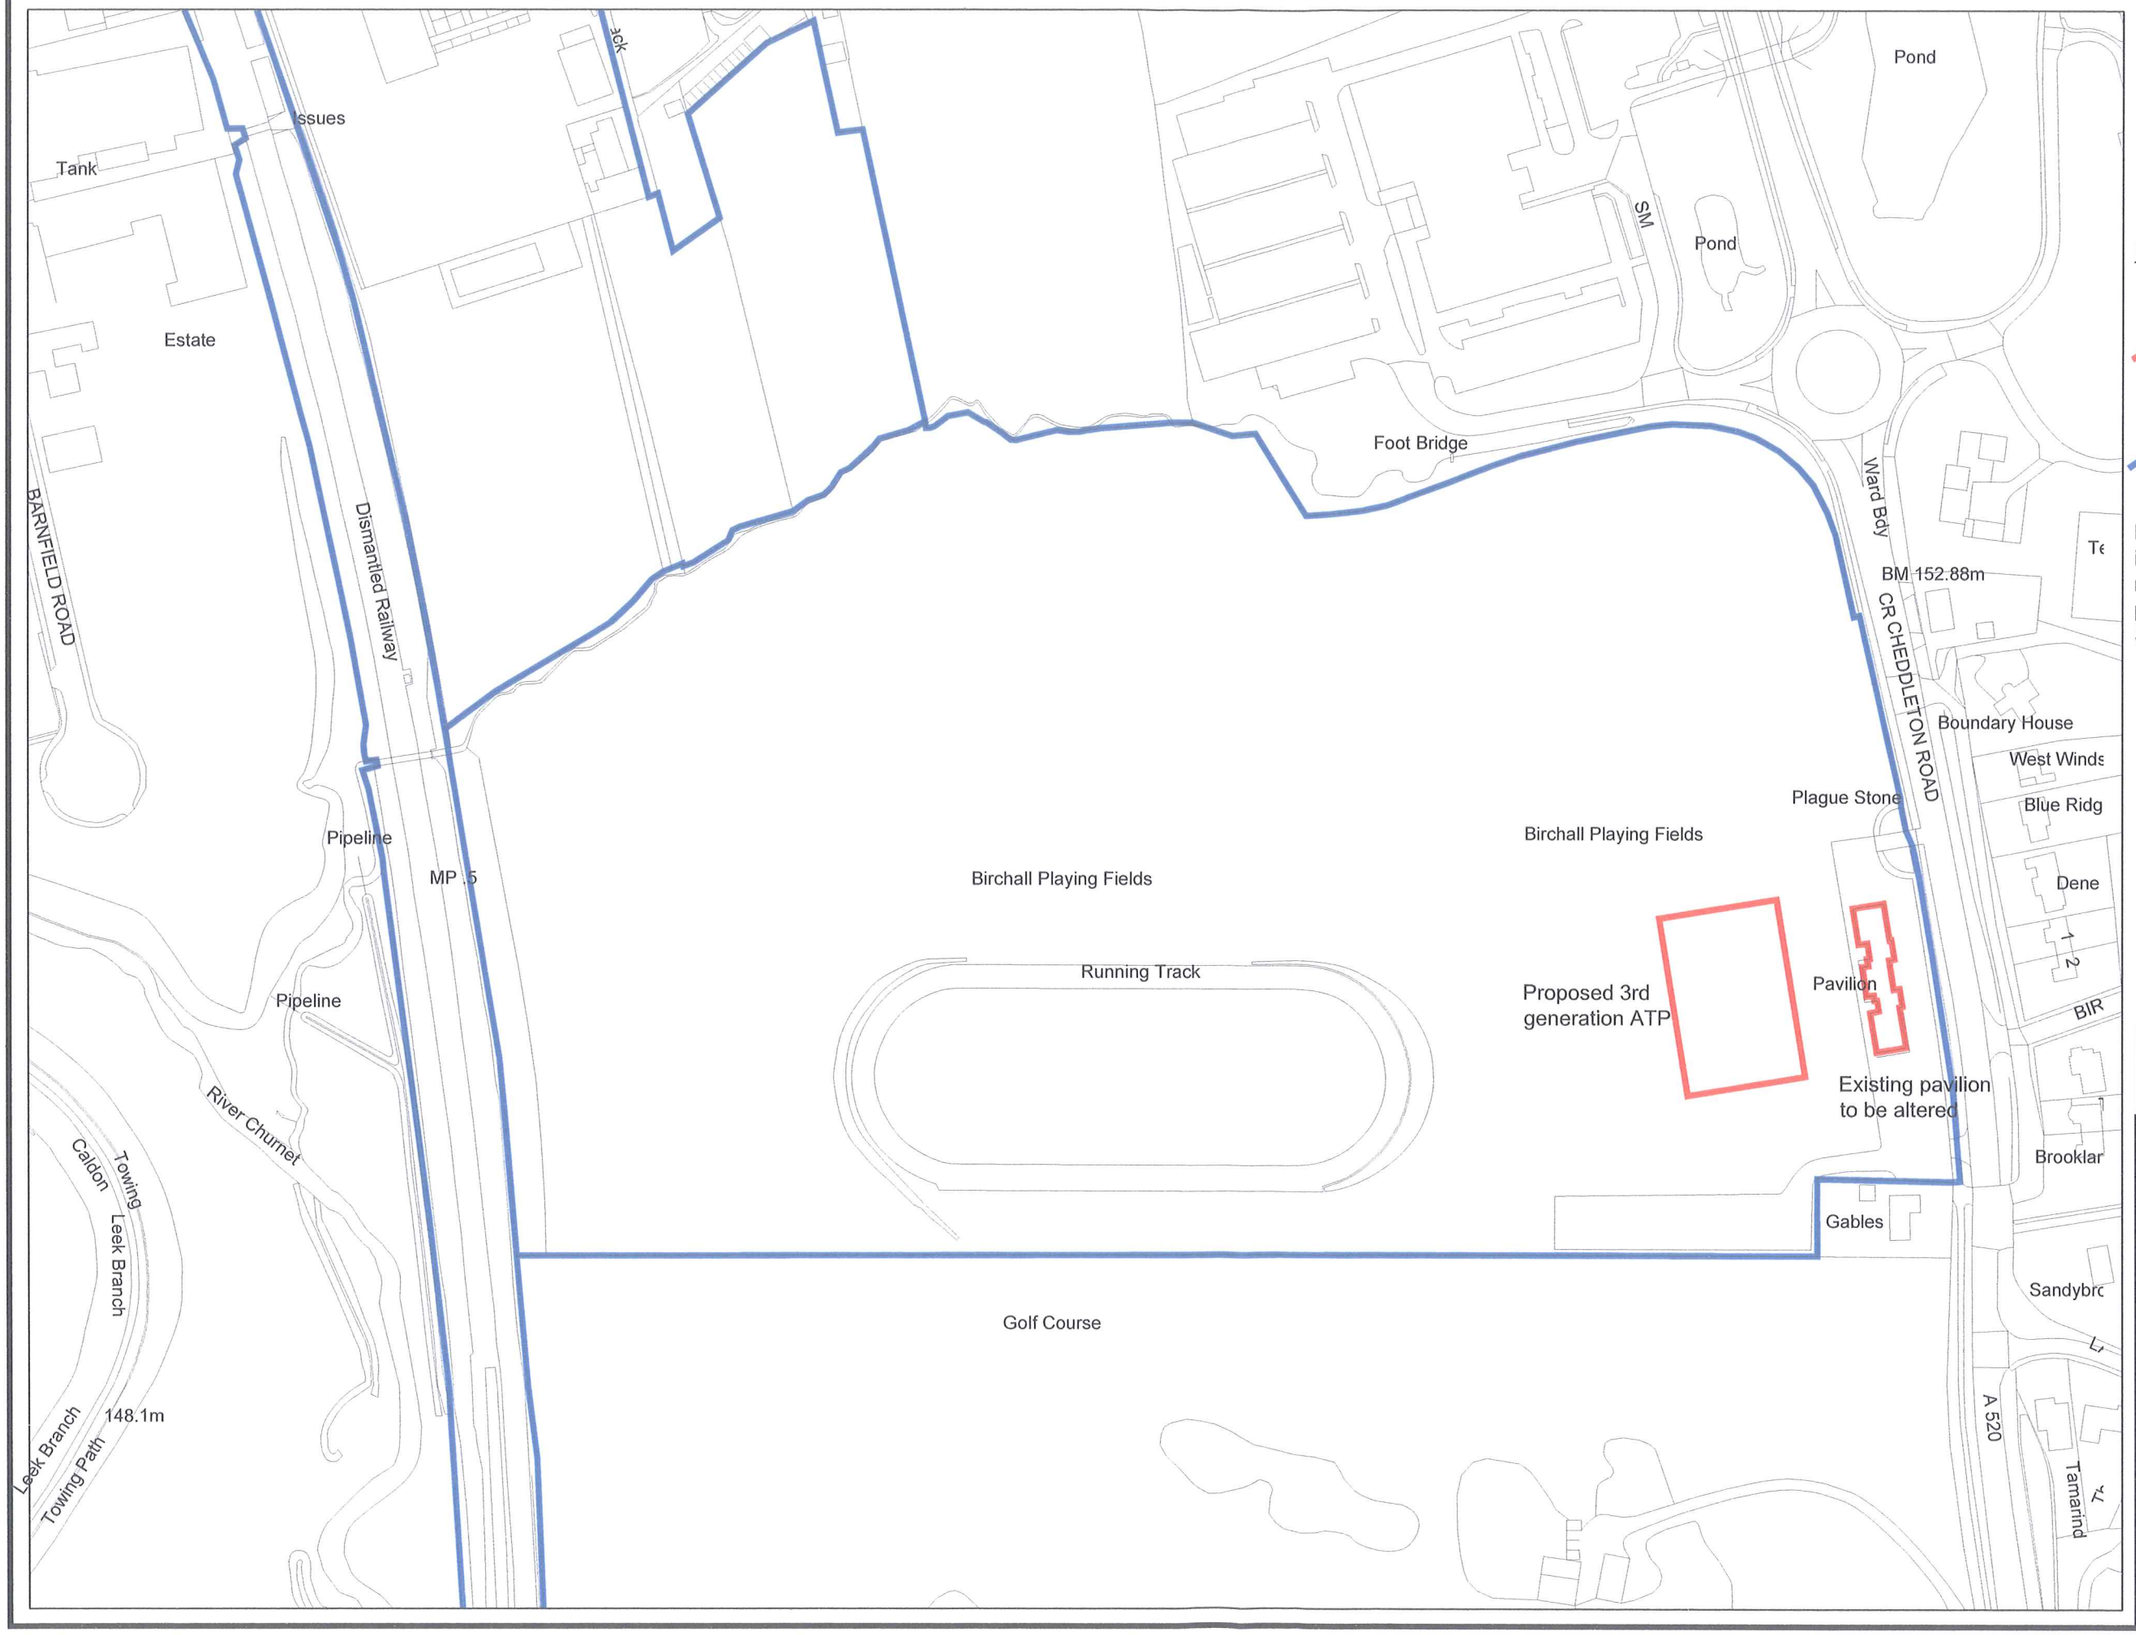

Key:

Proposed development sites

Other land owned by the applicant (SMDC)

Land ownerships are shown for information purposes only, do not scale. For further details please contact Property Services department.

Reproduced from the Ordnance Survey mapping with the permission of the Controller of Her Majesty's Stationery Office.
© Crown copyright. Unauthorised reproduction infringes Crown copyright and may lead to prosecution or civil proceedings.
Staffordshire Moorlands District Council.
Licence No. 100018384, 2010.

STAFFORDSHIRE moorlands DISTRICT COUNCIL

Moorlands House, Stockwell Street, Leek,
Staffordshire Moorlands. ST13 6HQ

Property Services

Project

Development of sports facilities at Birchall playing fields, Leek.

Development area and land ownerships.

Contract No.		Scales
	Date	
Surveyed by	.....	
Designed by	CD 11/09	1:2000 at A3
Drawn by	SMH 02/10	
Checked by	CMR 02/10	

Drawing No. 1663/1