

FRONT ELEVATION.



SIDE ELEVATION.



REAR ELEVATION.

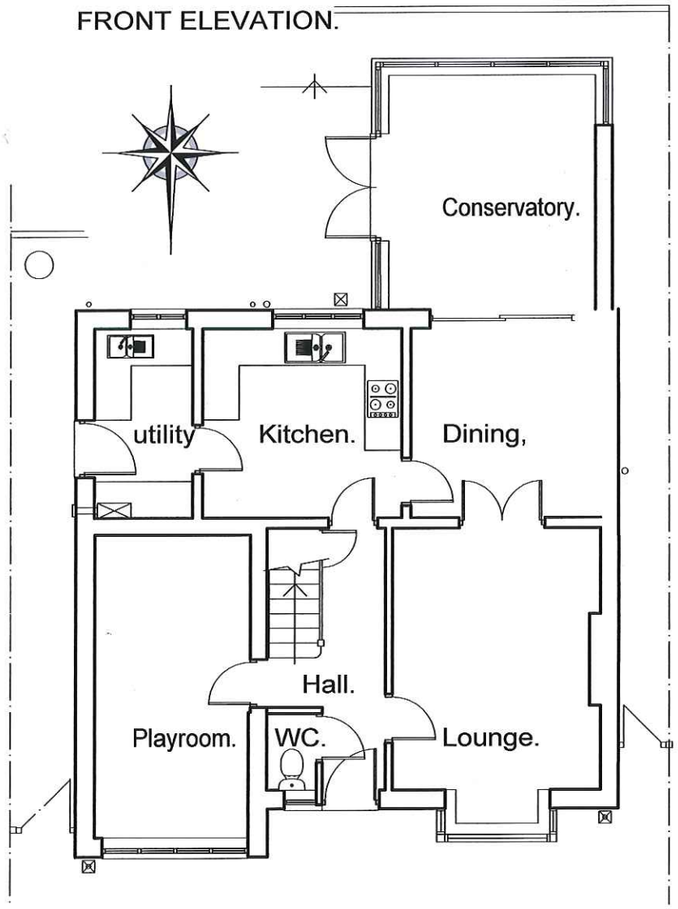

GROUND FLOOR PLAN.



FIRST FLOOR PLAN.

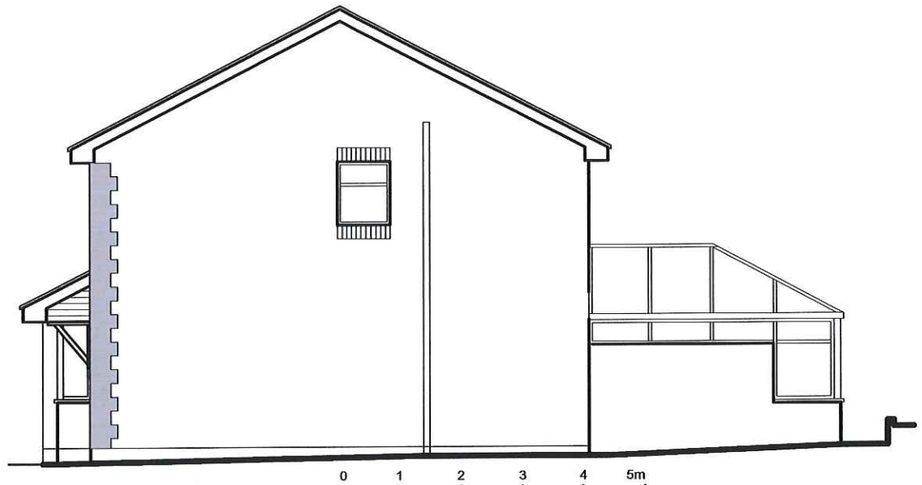

SIDE ELEVATION.

0 1 2 3 4 5m

scale 1:100 @ A3.

LINDSEY GIDMAN. 30 CAVENDISH ROAD, TEAN, STOKE ON TRENT, STAFFS, ST10 4RH.

PROPOSED SINGLE STOREY REAR FAMILY AREA EXTENSION AND BEDROOM/BATHROOM EXTENSION OVER EXISTING GARAGE & UTILITY.

PLANS AND ELEVATIONS AS EXISTING.

date. July 2018. scale. 1:100. Drg. No, 09/99/340.