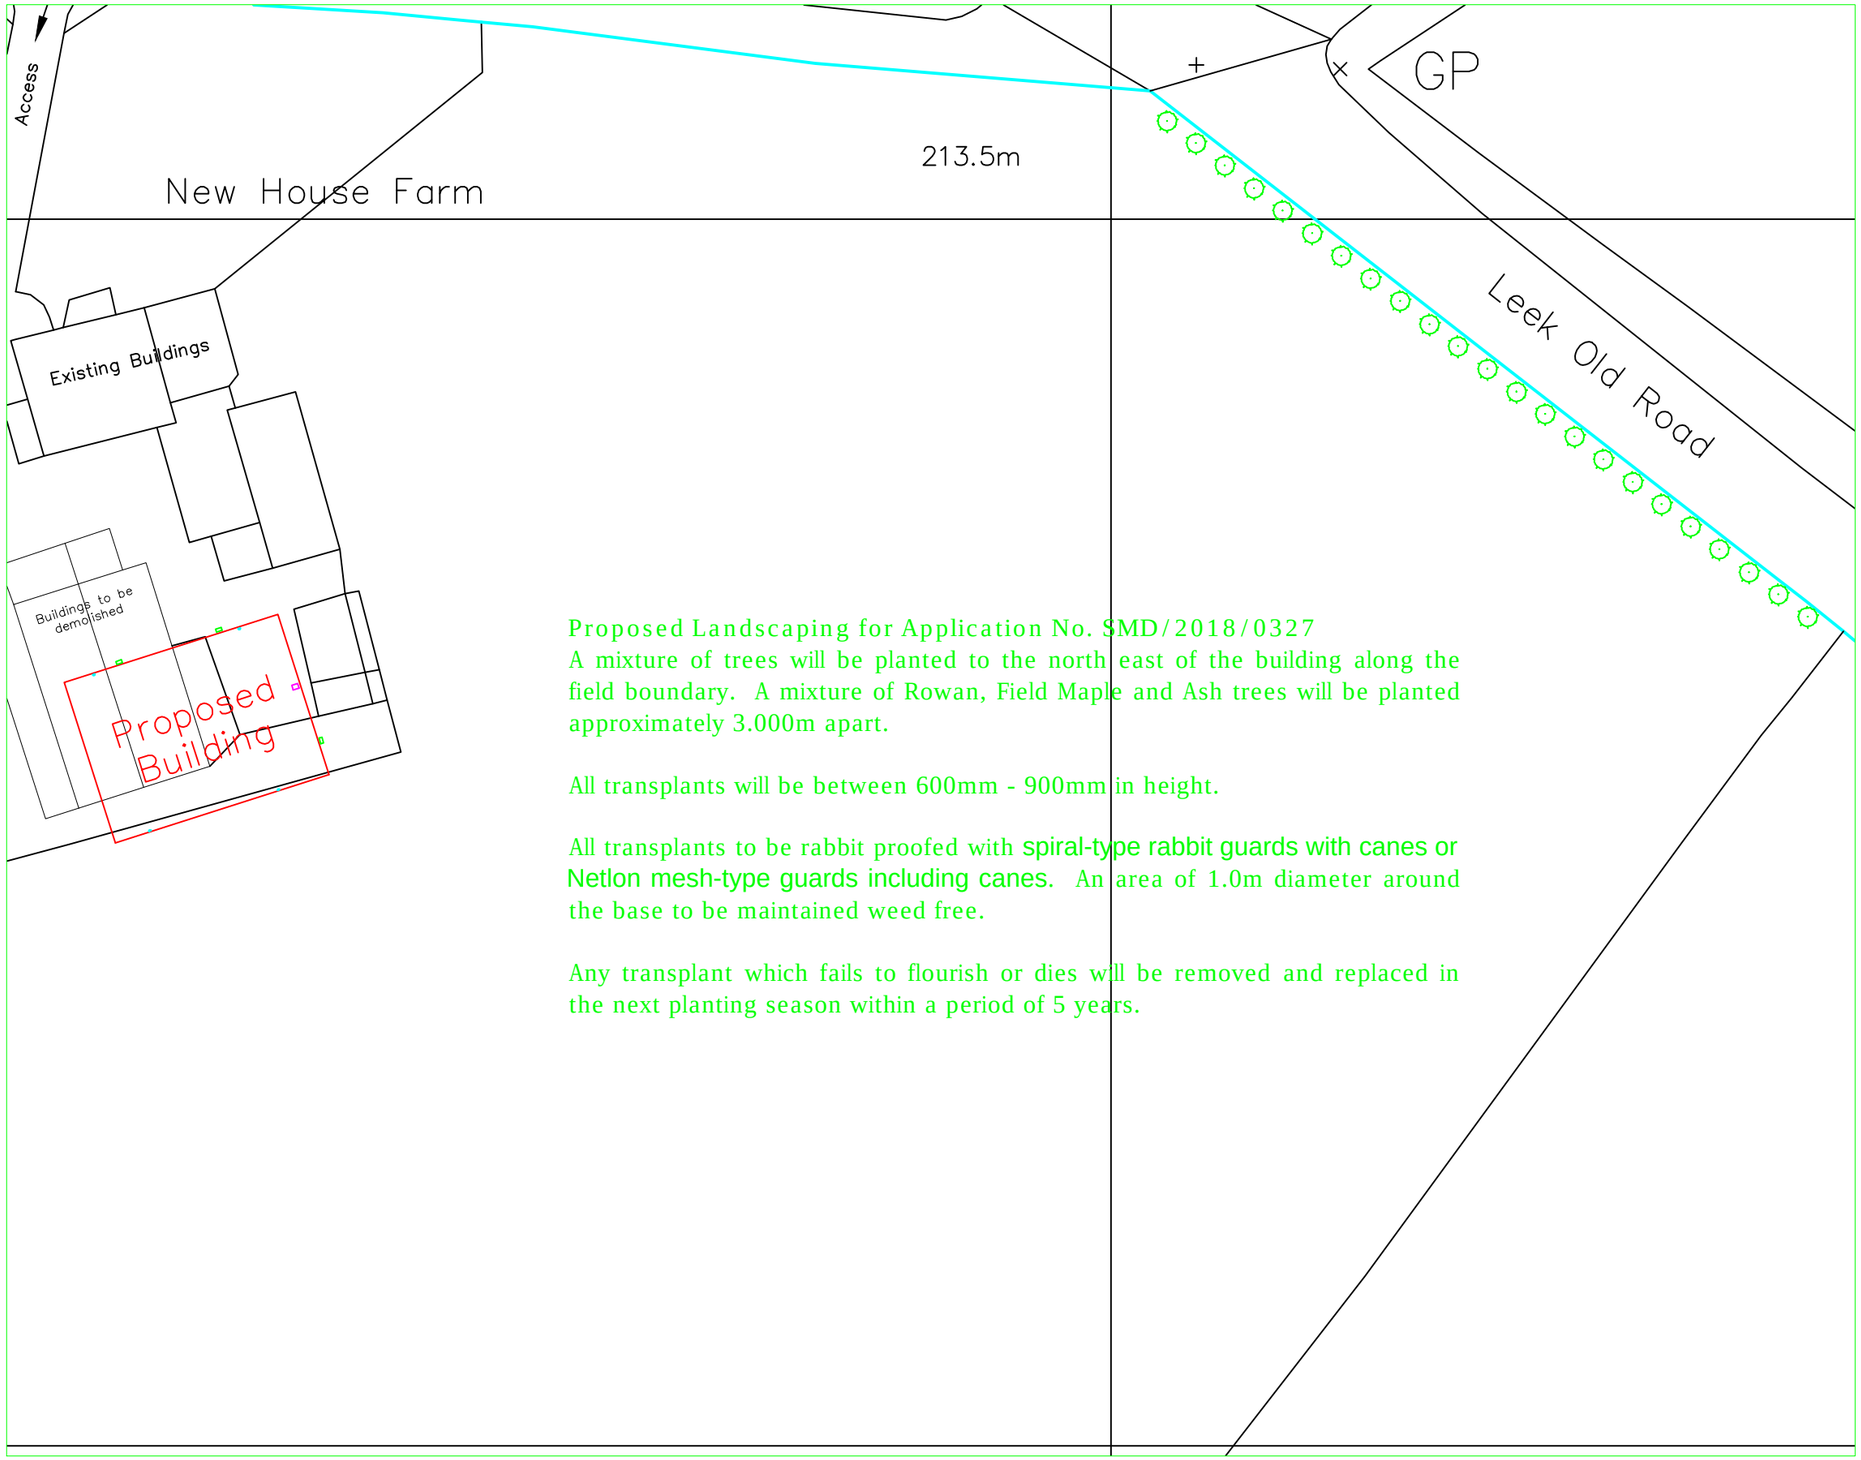

Proposed Landscaping for Application No. SMD/2018/0327
A mixture of trees will be planted to the north east of the building along the field boundary. A mixture of Rowan, Field Maple and Ash trees will be planted approximately 3.000m apart.

All transplants will be between 600mm - 900mm in height.

All transplants to be rabbit proofed with spiral-type rabbit guards with canes or Netlon mesh-type guards including canes. An area of 1.0m diameter around the base to be maintained weed free.

Any transplant which fails to flourish or dies will be removed and replaced in the next planting season within a period of 5 years.

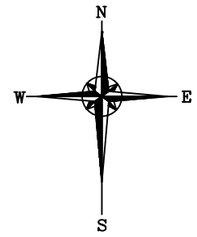

Reproduced from Ordnance Survey digital map data, 1:2500 scale, by permission of Ordnance Survey on behalf of The Controller of Her Majesty's Stationery Office.
© Crown copyright.
All rights reserved.
Licence Number: 100046980

Rev.	Revision Description	Drn	Chkd	Appd	Date

© Copyright

A & H Structures Ltd
Narlow Works, Thorpe, ASHBOURNE. DE6 2AT
Tel: 01335 350419 Fax: 01335 350533

Client:
Mr V Hughes
New House Farm, Charles Knowles Lane
Rushton Spencer, SK11 0RB

Project:
Proposed Agricultural Building

Title:
Landscaping

Drawn by:	Designed by:	Checked:
Joanne Stanley		
Date: 08.08.2018	Index No.:	Approved:

Scales: 1:500 @ A3

Drawing No: 1253–006

Revision