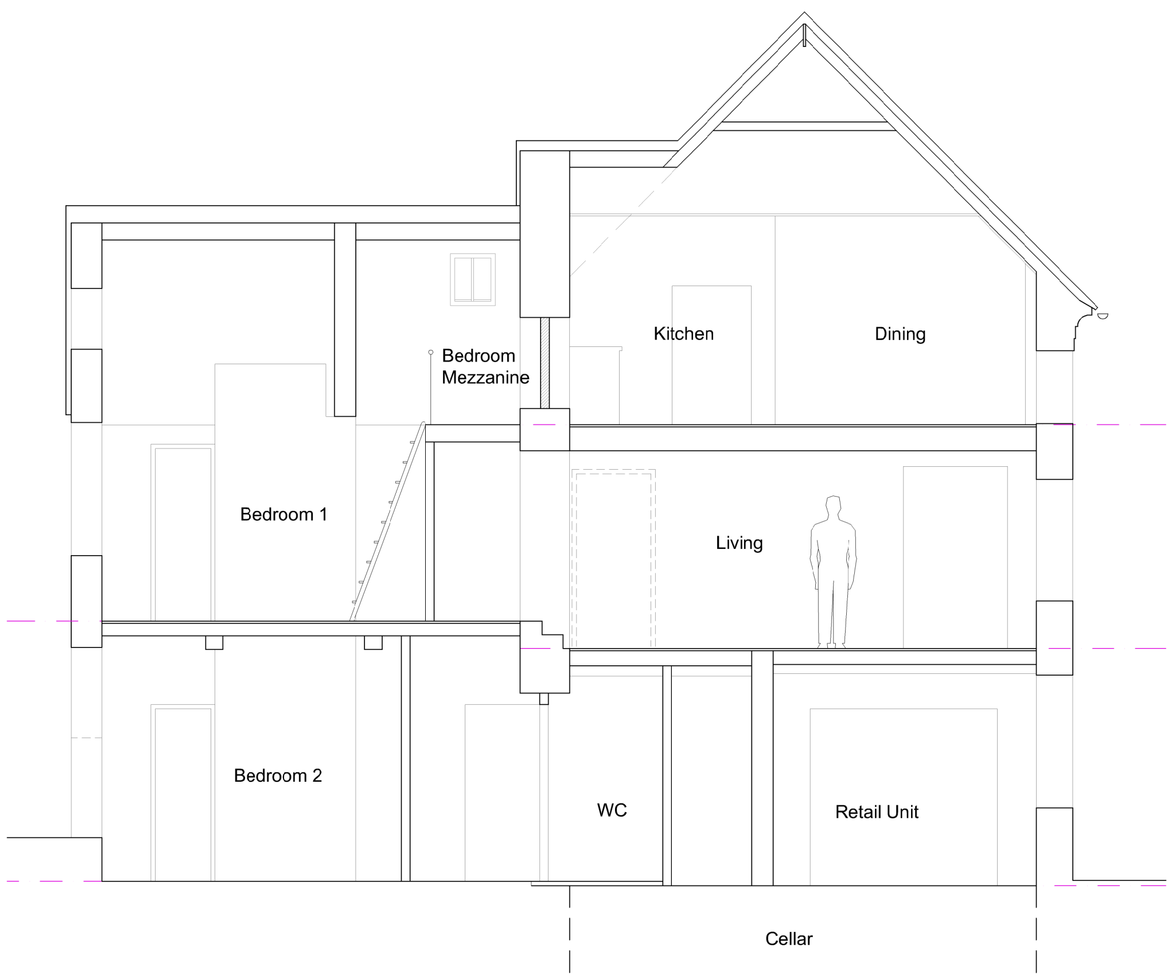

SECTION AA AS PROPOSED

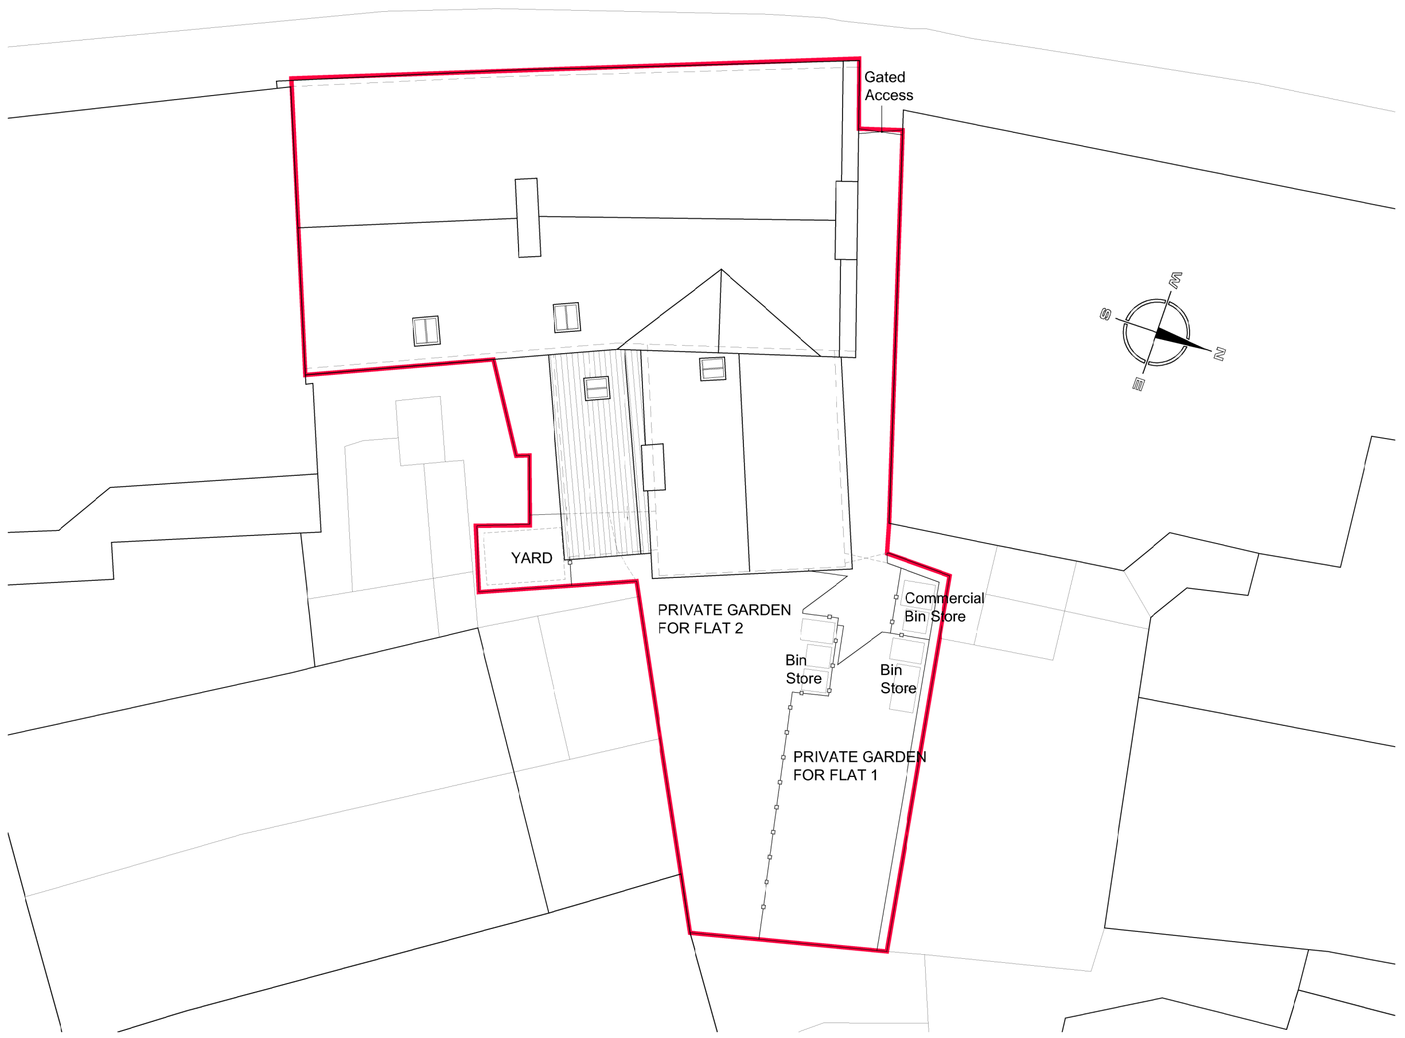

SITE PLAN AS PROPOSED 1:100

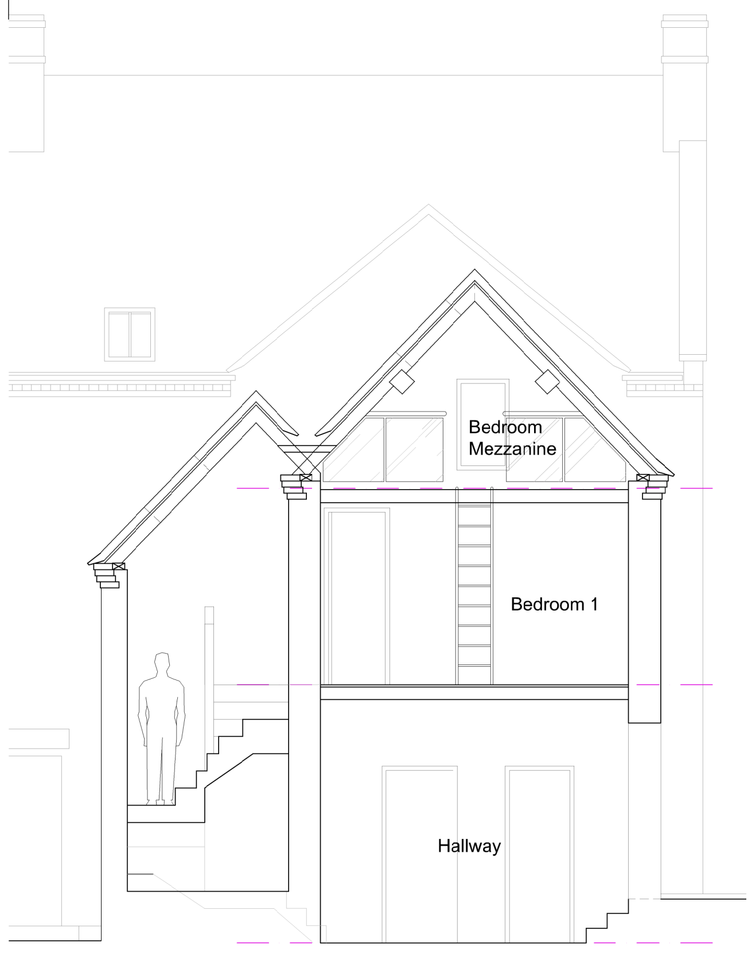

SECTION BB AS PROPOSED

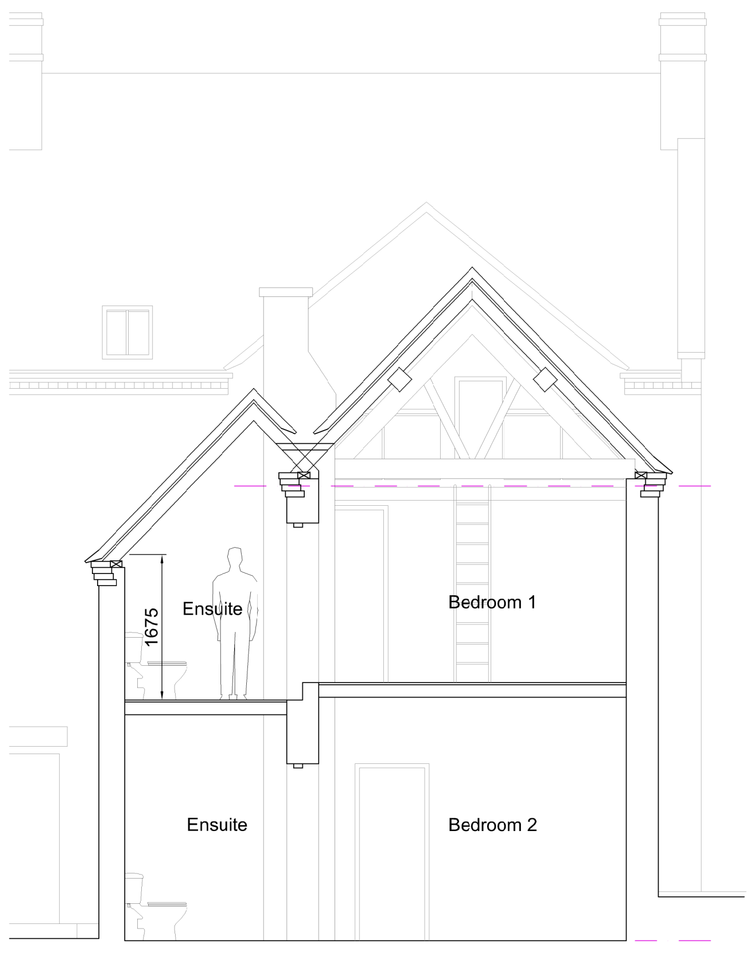

SECTION CC AS PROPOSED (OPTION 1)

Copyright of this drawing is vested in the Architect and it must not be copied or reproduced without consent. Figured dimensions only are to be taken from this drawing. All contractors must visit the site and be responsible for taking and checking all dimensions relative to their work. Hewitt&Carr Architects Ltd are to be advised of any variation between drawings and site conditions.
CLIENTS ARE ADVISED TO CLARIFY DIMENSIONS WITH THE ARCHITECT PRIOR TO SETTING OUT AND NOT TO SCALE FROM THE DRAWING

Rev.	Drawn	Comments	Date

Hewitt&Carr Architects
A: 2-4 Cross Street I Cheadle I Staffordshire I ST10 1NP
T: 01538 756888
E: enquiries@hcarchitects.co.uk
W: www.hcarchitects.co.uk

Client
DPS Properties

Project
Conversion of 4 storey Listed Building
19-21 St. Edward Street, Leek

Title
Sections and Site Plan as Proposed

Status
Planning

Date May 2018 Drawn KEW

Scale @A1 1:50/1:100 Checked

Project No 00779 Drawing No. AL(0)06 Rev

File Ref: H:\REF