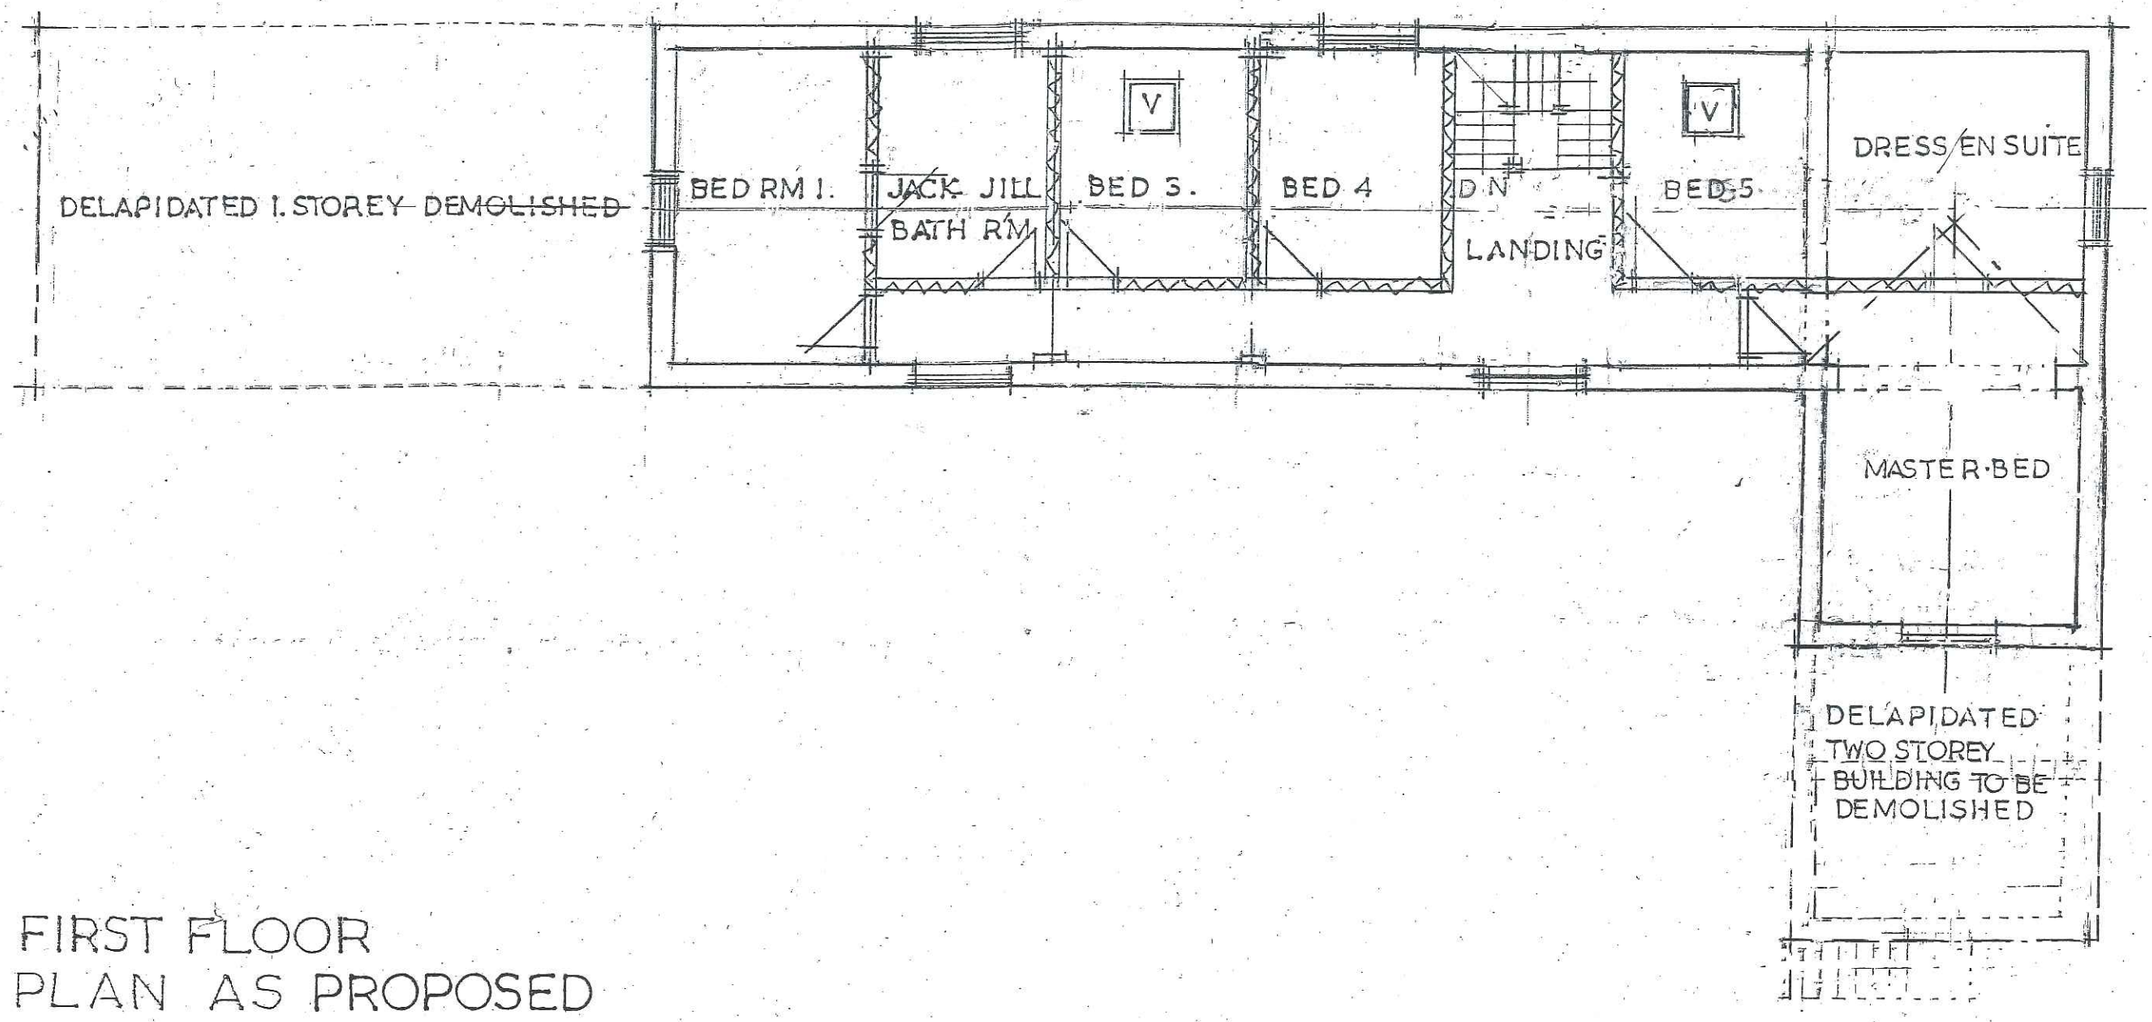

FIRST FLOOR
PLAN AS PROPOSED
SCALE 1:100

Description	PROPOSED CONVERSION OF
	EXISTING BARN INTO TWO RESIDENTIAL
	UNITS AT NEWCLOSE FIELDS BARN.
	BROOKHOUSES, Nr. CHEADLE STAFFS ST10 2NJ
Drawn By	Date
Am 1/2	SHEET no: 2/P