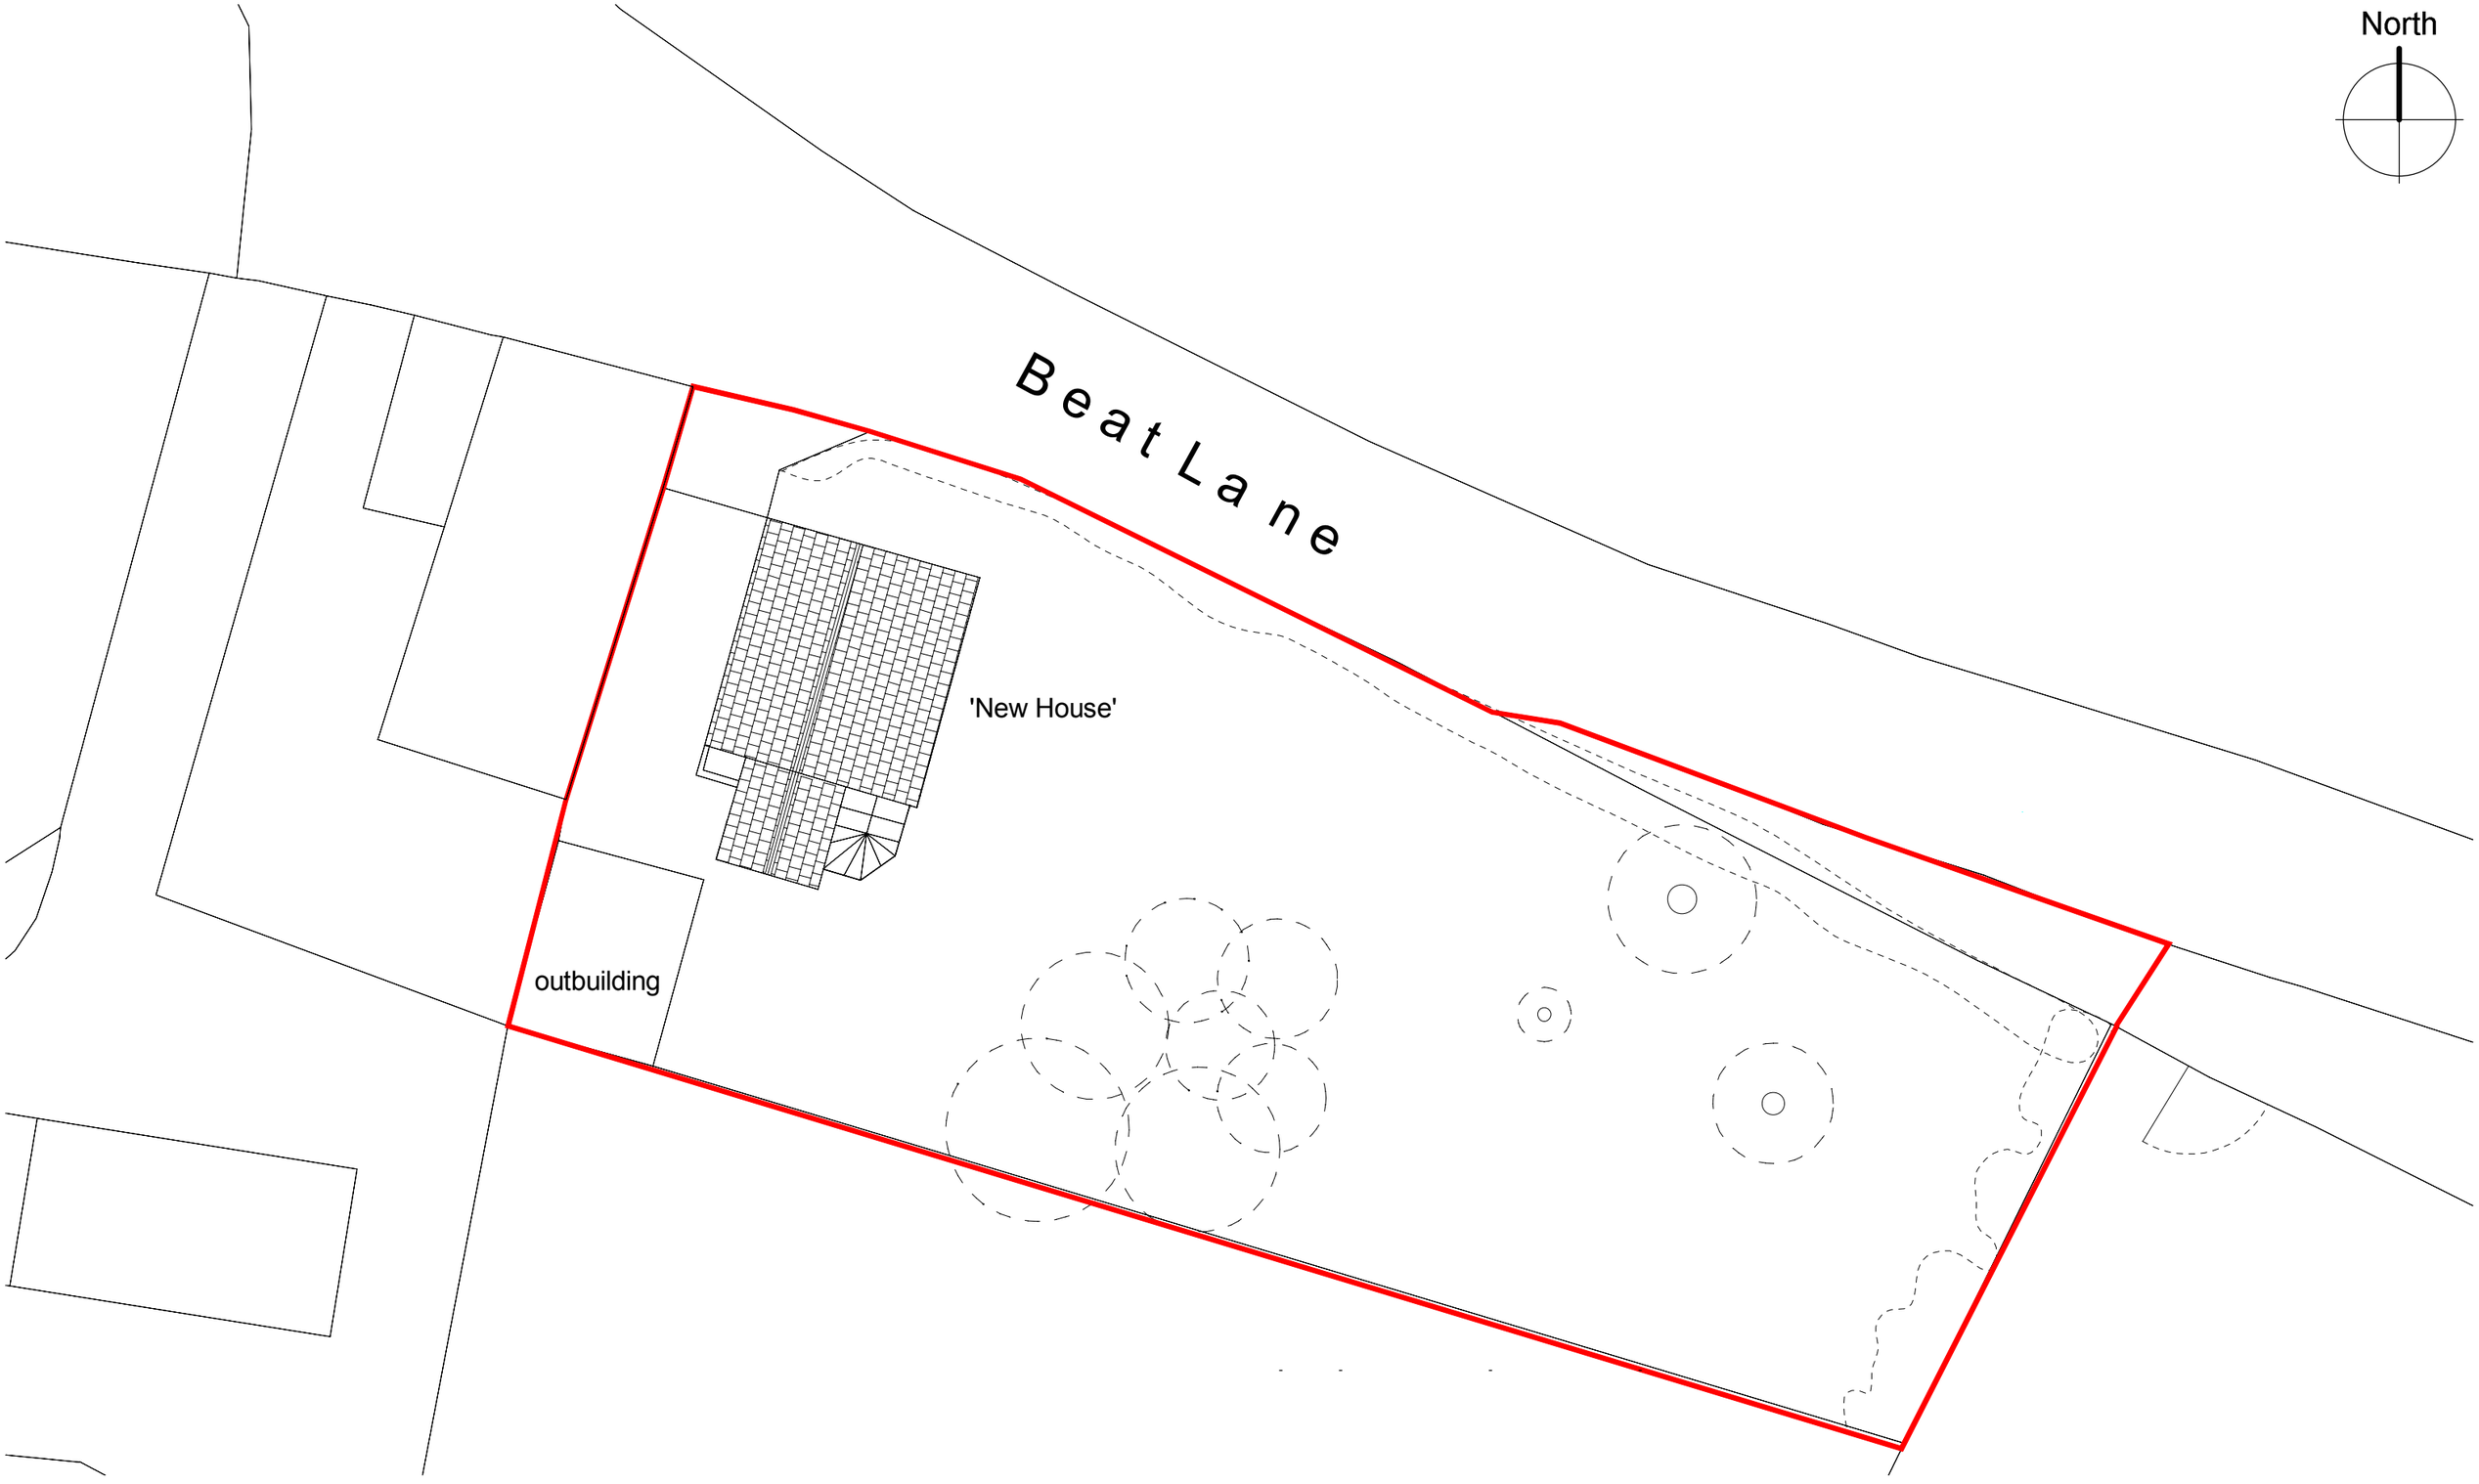

Rev	Date	Drawn	Description

ctd architects
Clerk Bank House
Clerk Bank
LEEK
Staffordshire
ST13 5HE
t : 01538 373477
f : 01538 386503
e : info@ctdarchitects.co.uk
w : www.ctdarchitects.co.uk

ctd architects © 2016
- This drawing is copyright.
- All dimensions to be checked on site before proceeding.
- Contractor must notify the architect of any discrepancies before proceeding.
- Contractor to check/adjust dimensions of new work to suit existing conditions. Do not assume existing structure or details are plumb, square or level.
- All drawings to be read in conjunction with all other consultants drawings and specs.

Client
A & S JOHN

Project
'New House'
BEAT LANE, RUSHTON JAMES

Title
Site Plan 'as Existing'

Scale	Size	Drawn	Chk'd	Date
1:200	A3	SE	AJ	06.08.18

Status: LAWFUL DEVELOPMENT APPLICATION

Job No.	Drawing No.	Rev.
1899	AL02	-