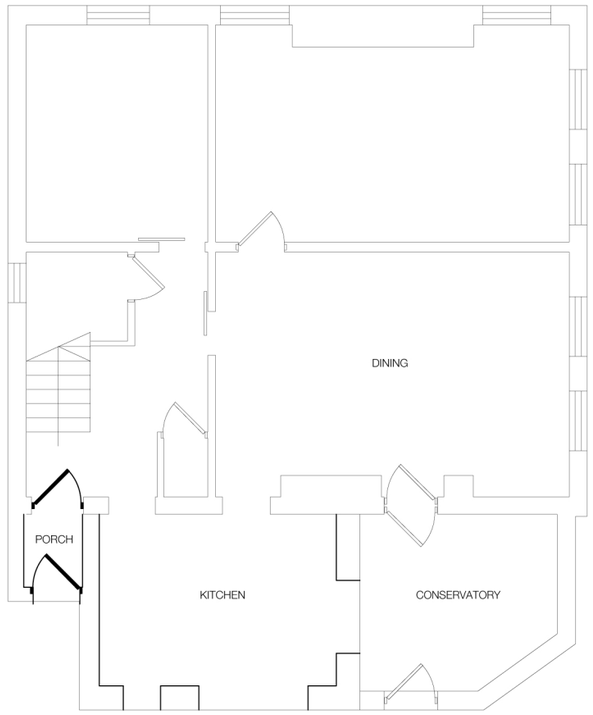

1 FLOOR PLAN - Existing
Scale: 1:100

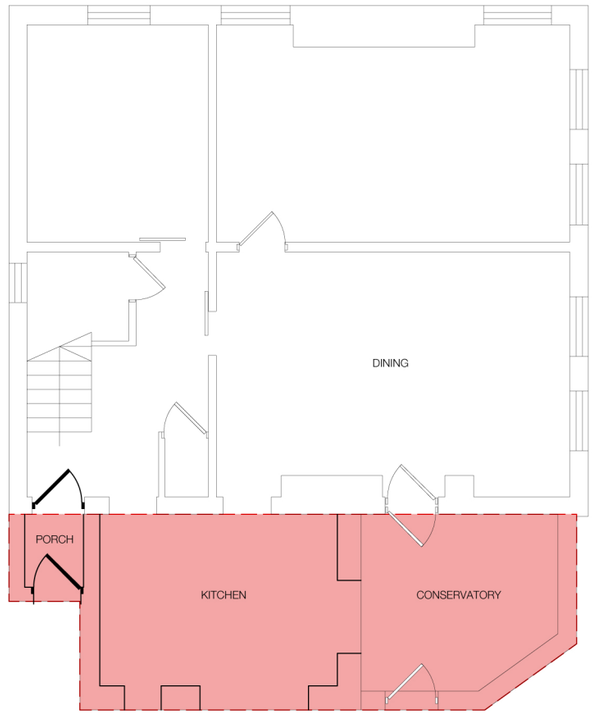

2 FLOOR PLAN - Demolitions
Scale: 1:100

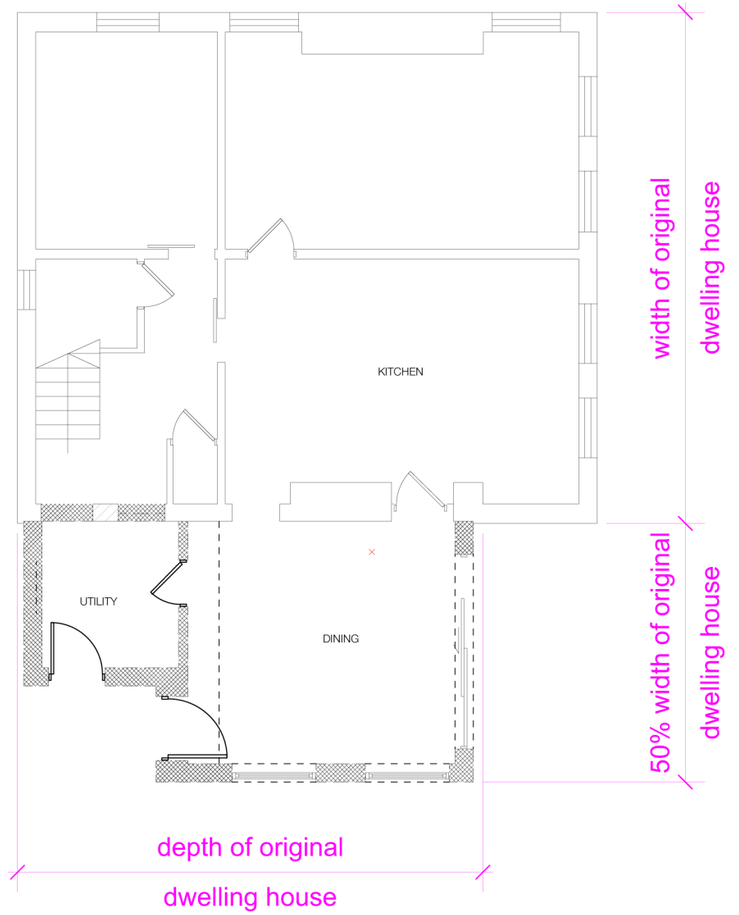

3 FLOOR PLAN - Proposed
Scale: 1:100

Rev	Date	Drawn	Description
-	-	-	-

ctd architects
Clerk Bank House
Clerk Bank
LEEK
Staffordshire
ST13 5HE
t : 01538 373477
f : 01538 386503
e : info@ctdarchitects.co.uk
w : www.ctdarchitects.co.uk

ctd architects © 2016
- This drawing is copyright.
- All dimensions to be checked on site before proceeding.
- Contractor must notify the architect of any discrepancies before proceeding.
- Contractor to check/adjust dimensions of new work to suit existing conditions. Do not assume existing structure or details are plumb, square or level.
- All drawings to be read in conjunction with all other consultants drawings and specs.

Client: A & S JOHN

Project: 'New House'
BEAT LANE, RUSHTON JAMES

Title: Ground Floor Plan 'as existing and as proposed'

Scale: 1:100 | Size: A3 | Drawn: SE | Chk'd: AJ | Date: 09.08.2018

Status: LAWFUL DEVELOPMENT APPLICATION

Job No.: 1899 | Drawing No.: AL03 | Rev.: -