proposed conversion of farm building, bolton gate farm, leek rd., weston coyney. scale 1:50

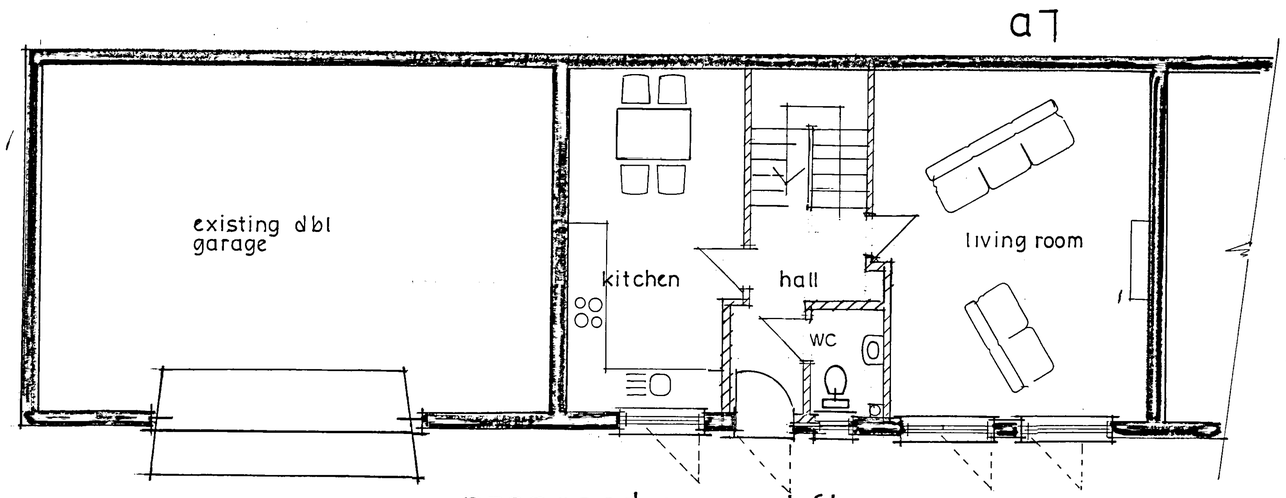

proposed ground floor.

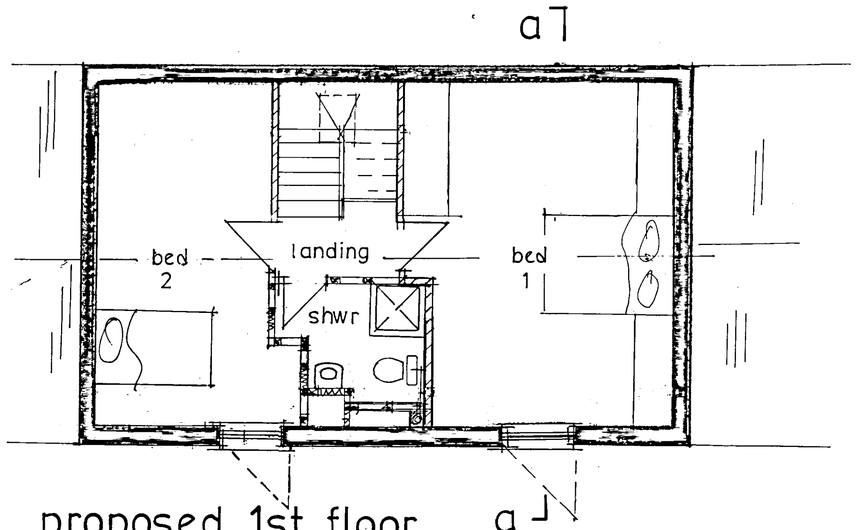

proposed 1st floor

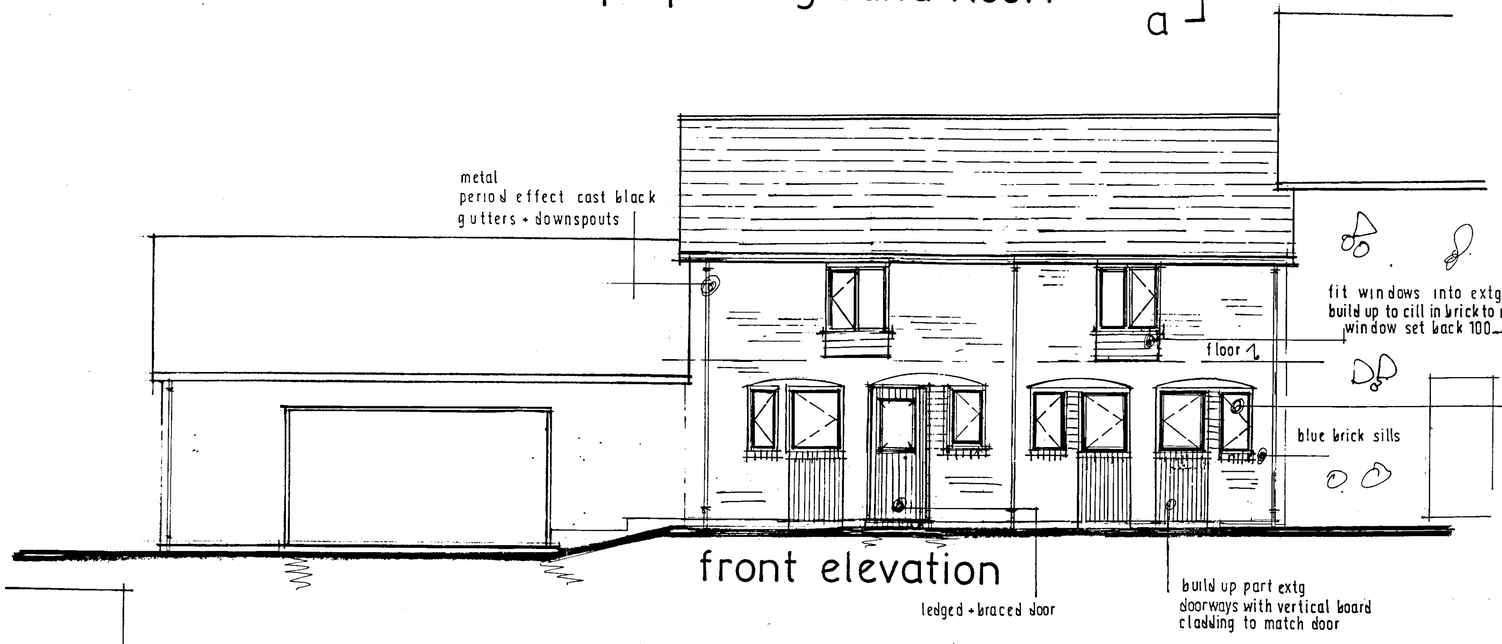

front elevation

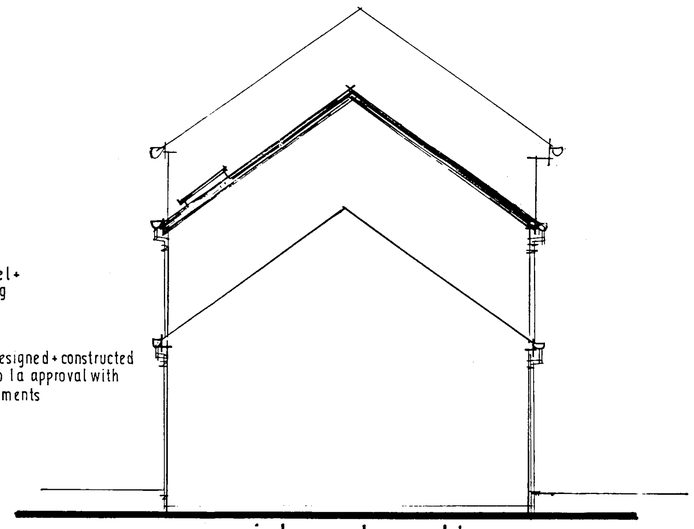

side elevation.

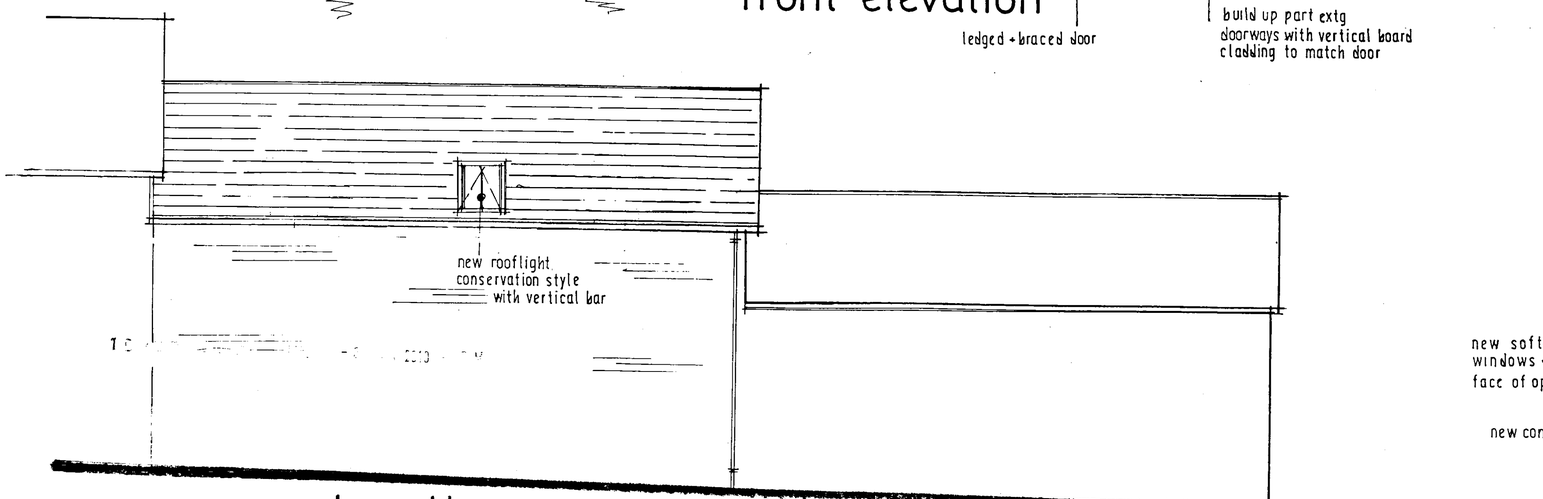

rear elevation.

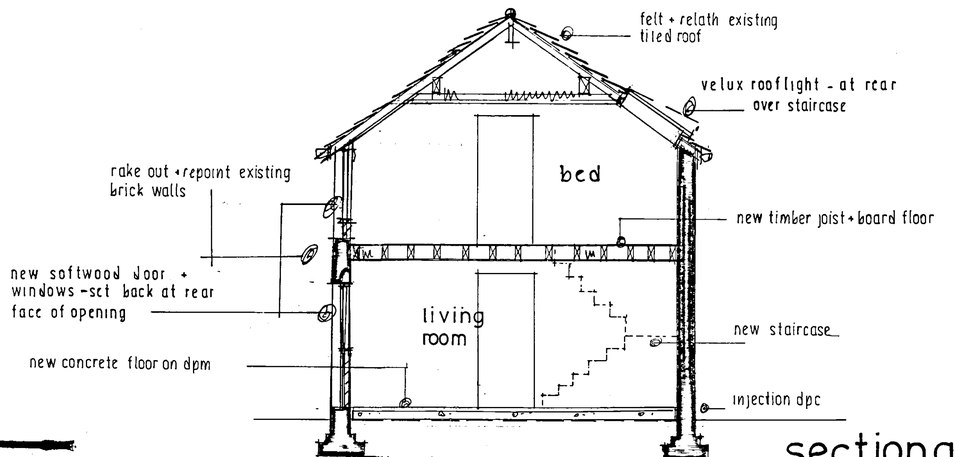

section a-a