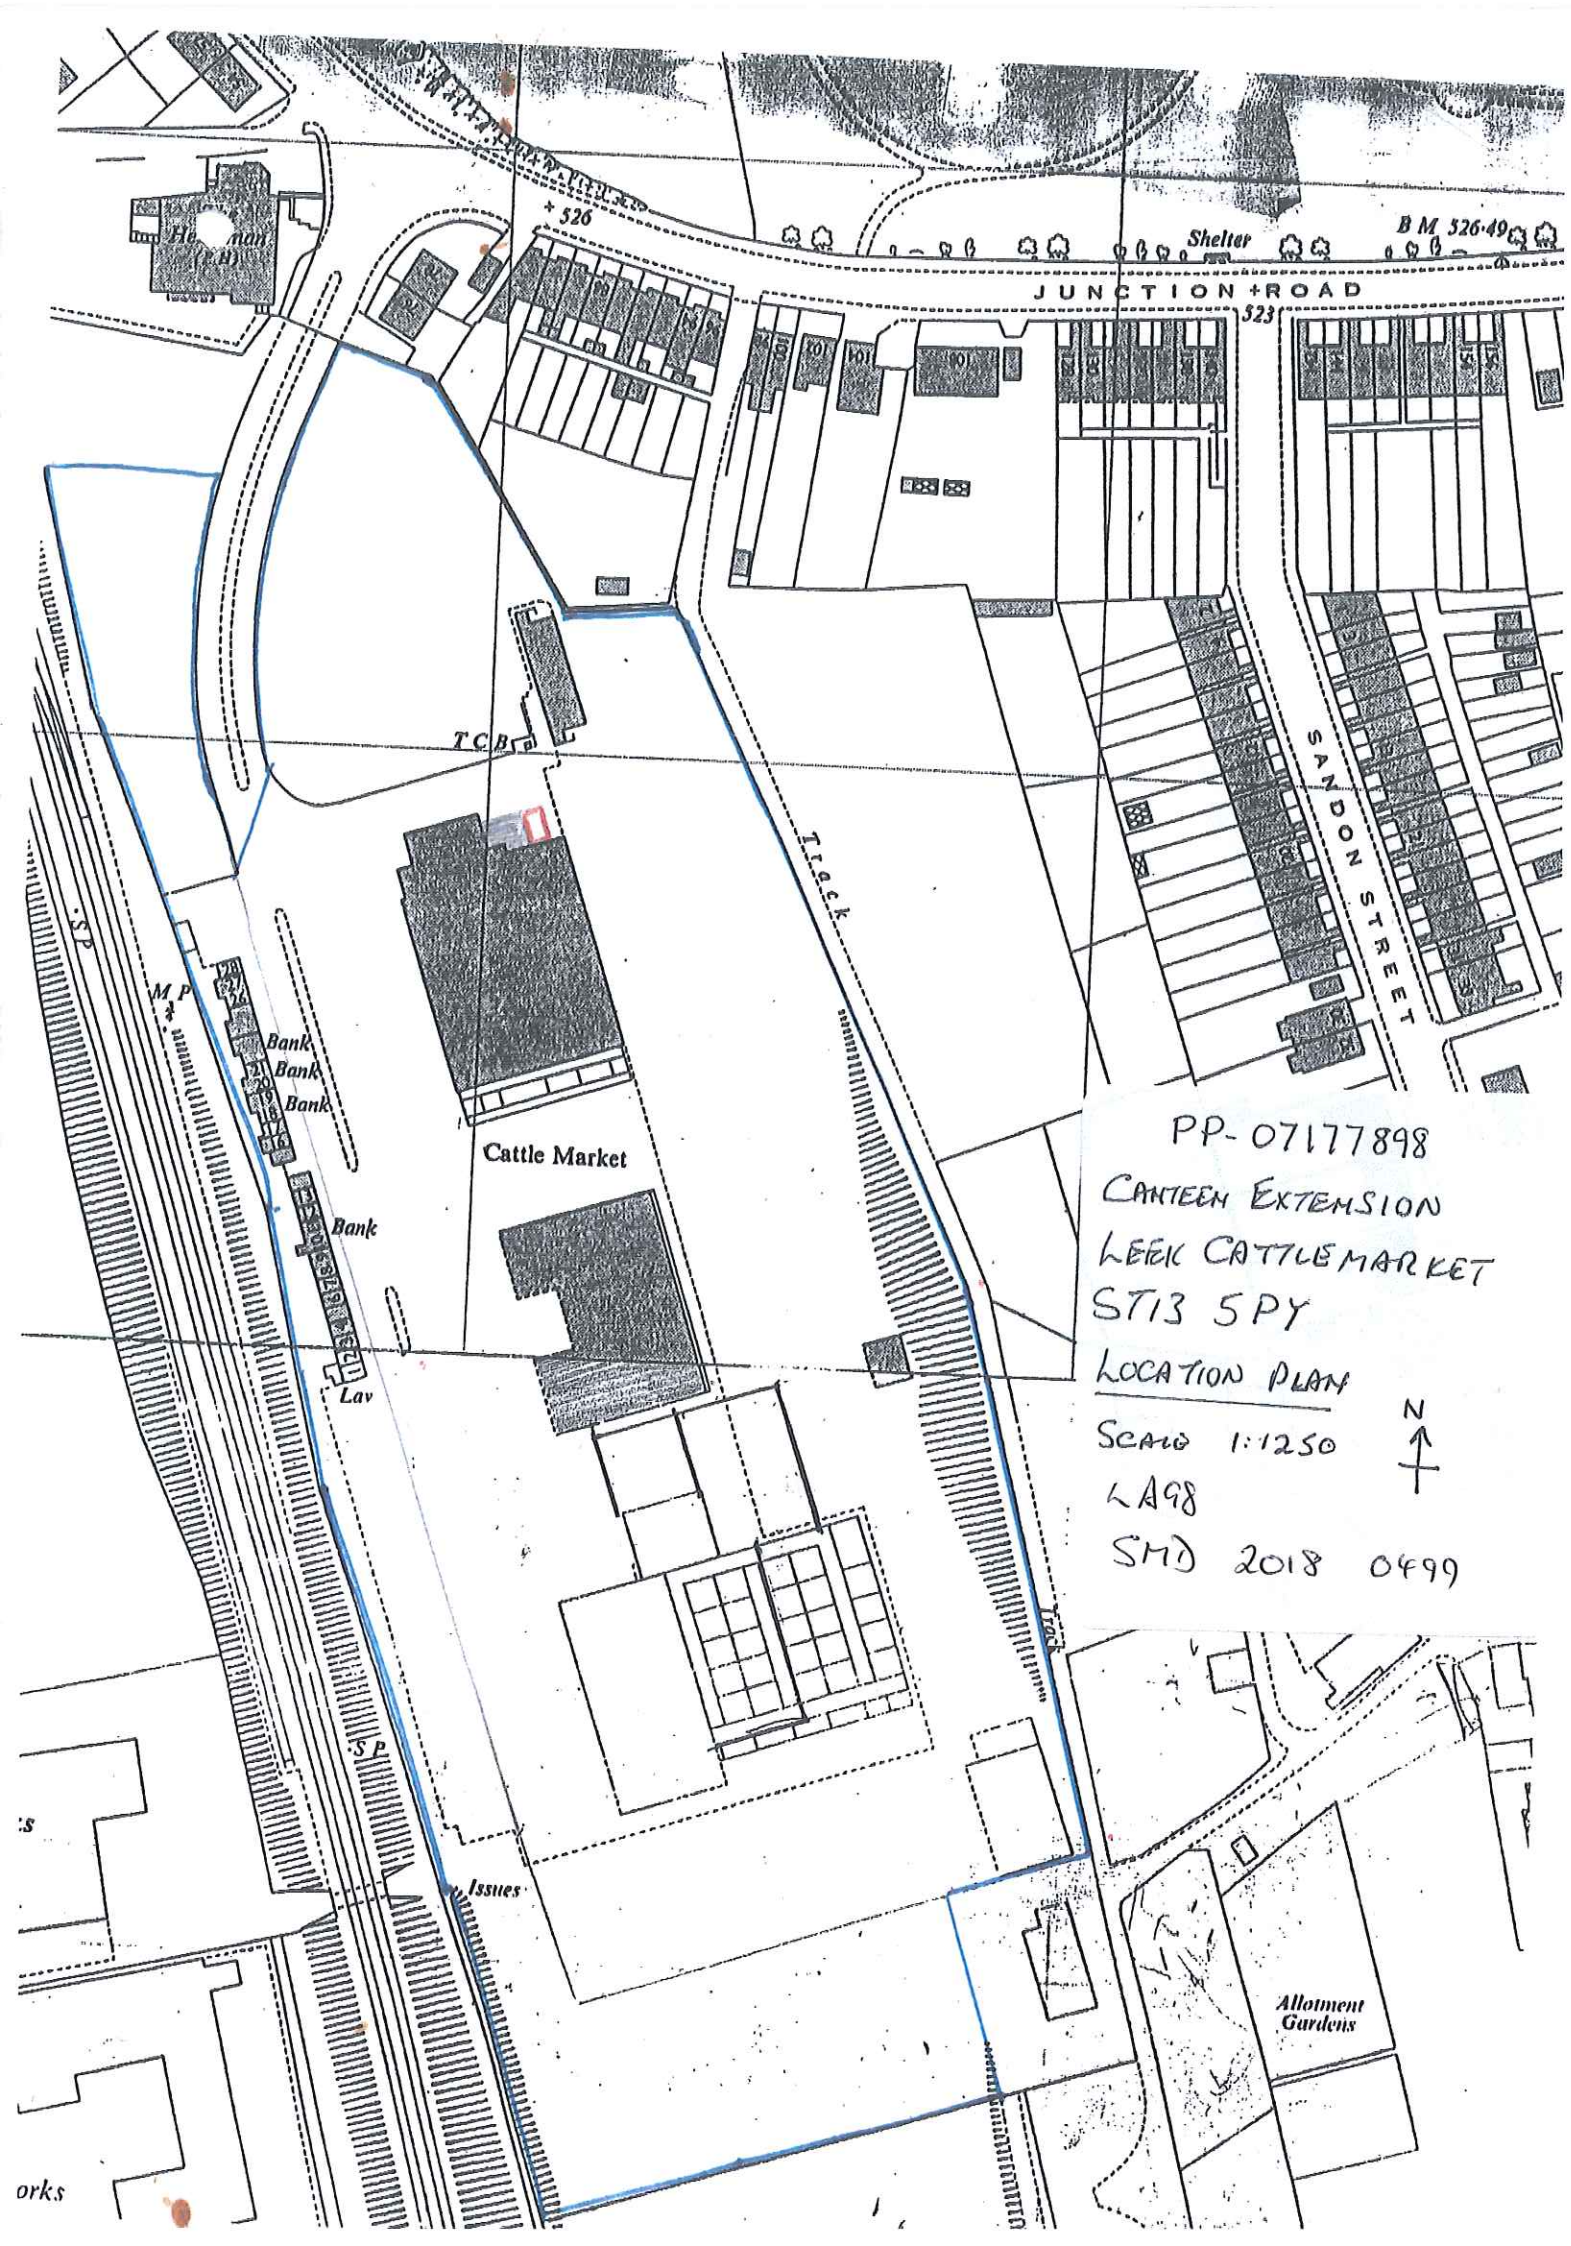

PP-07177898
CANTEEN EXTENSION
LEEK CATTLEMARKET
ST13 5PY
LOCATION PLAN
SCALE 1:1250
LA98
SMD 2018 0499