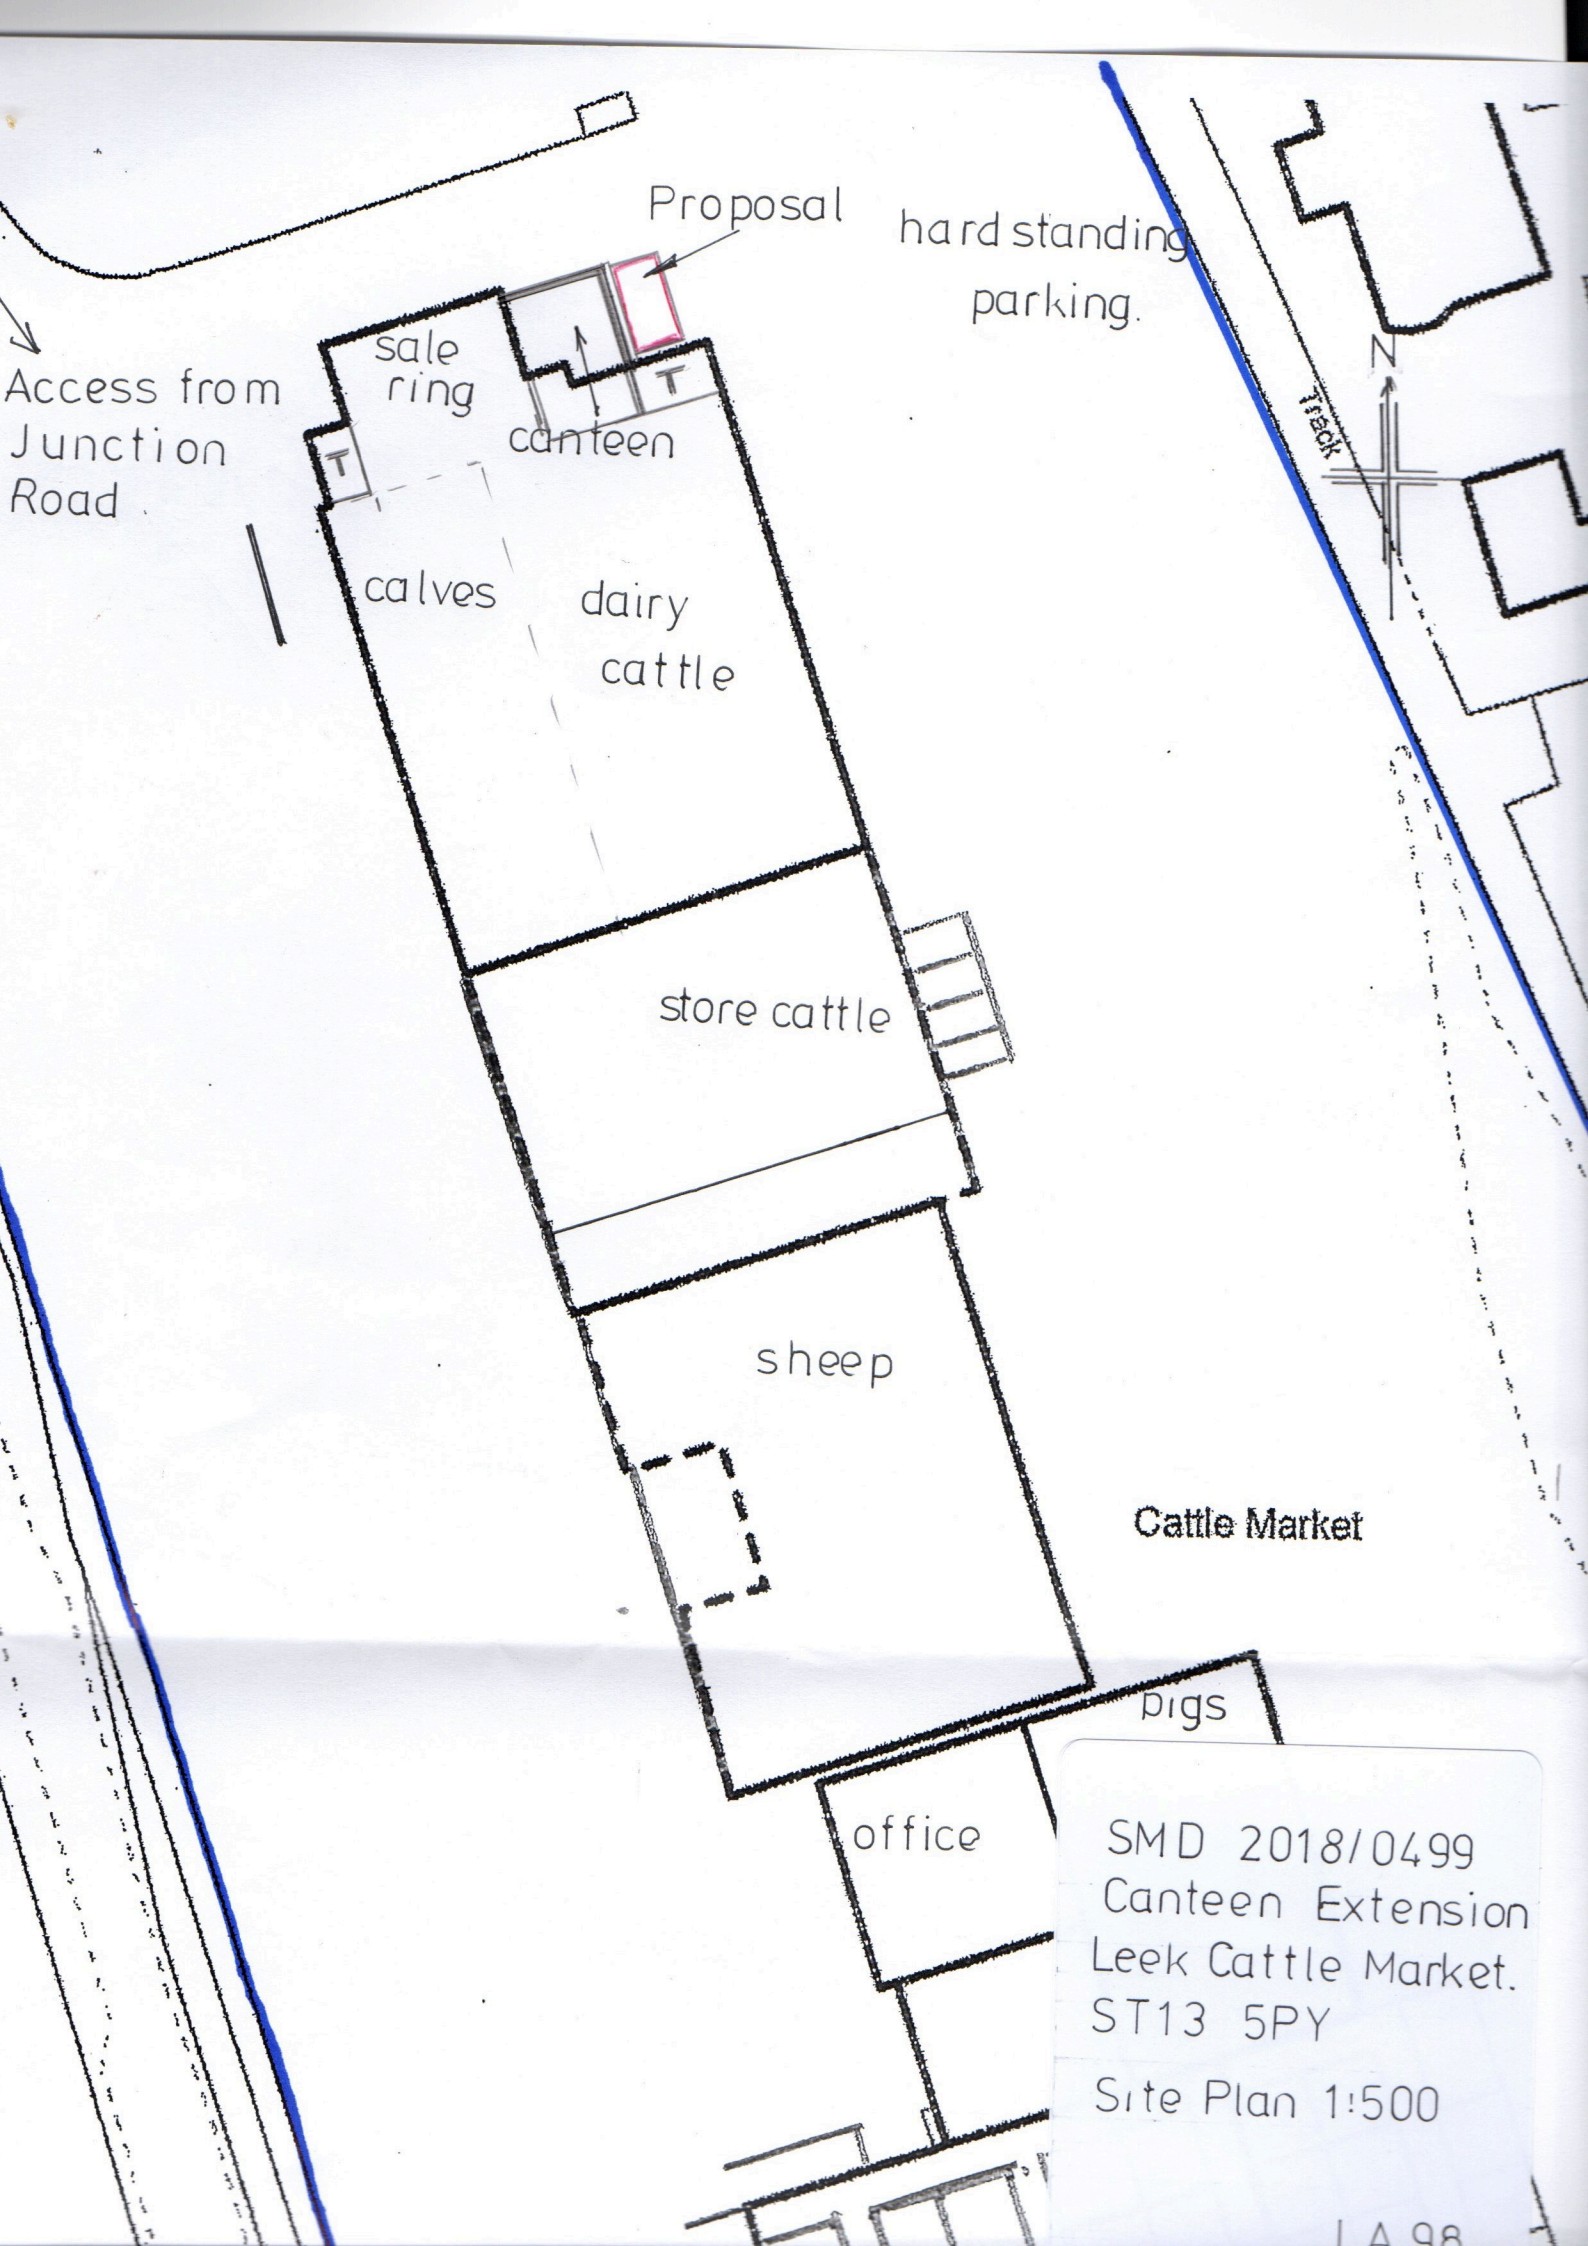
Proposal
hard standing
parking.
Access from
Junction
Road
sale
ring
canteen
T
T
calves
dairy
cattle
store cattle
sheep
Cattle Market
pigs
office
N
Track
SMD 2018/0499
Canteen Extension
Leek Cattle Market.
ST13 5PY
Site Plan 1:500