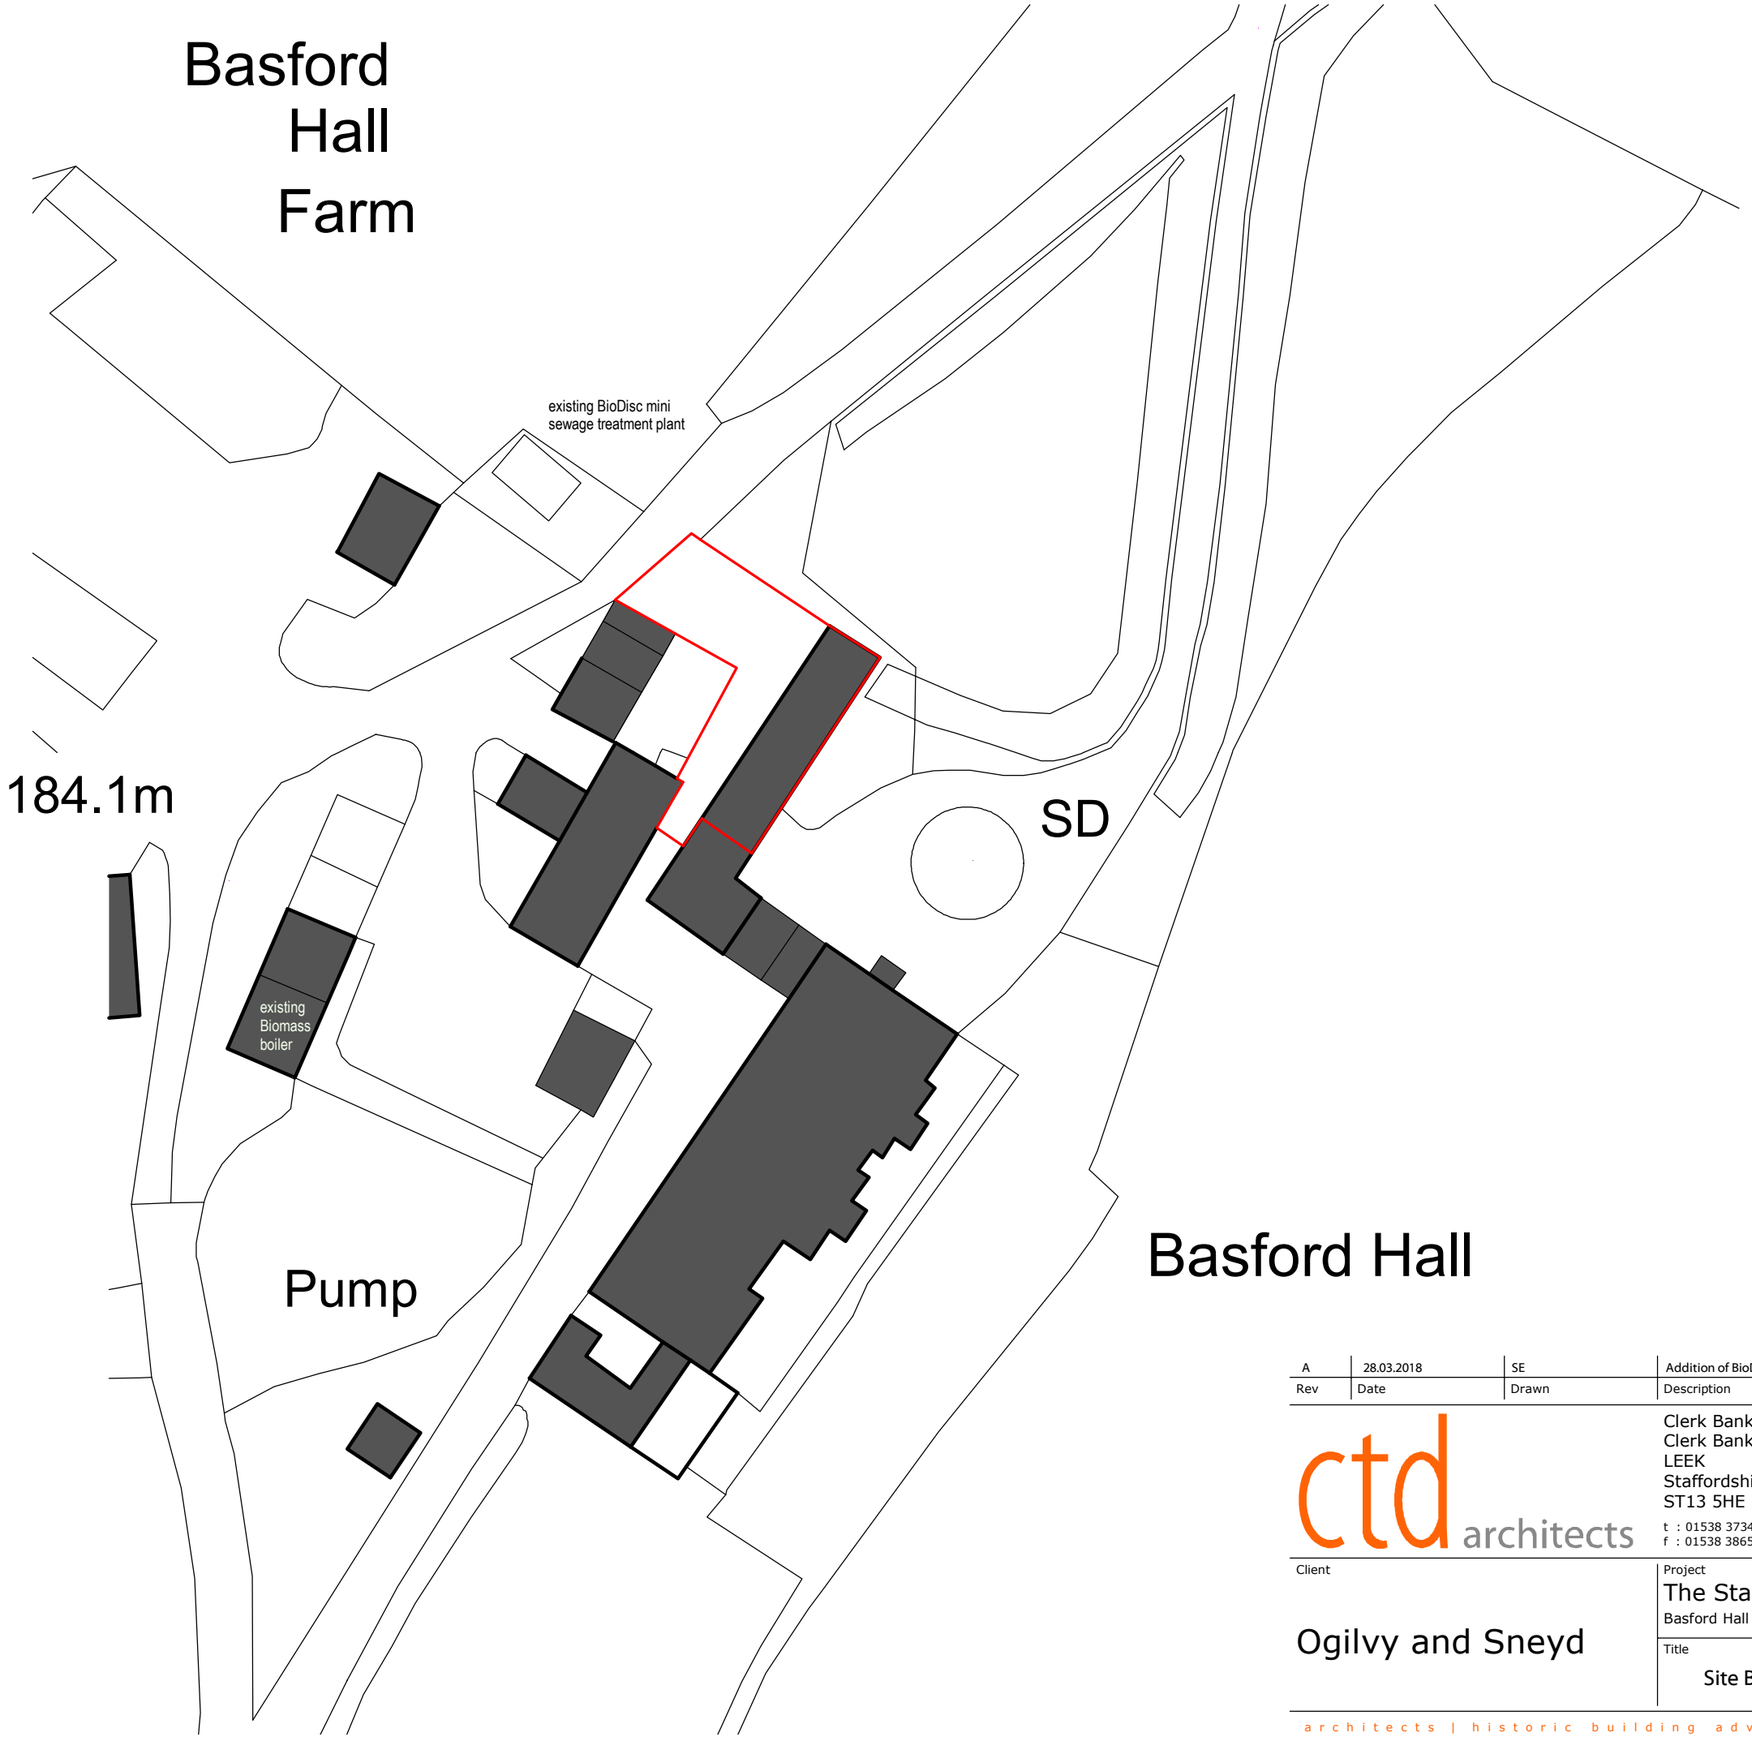

North

Basford Hall

Rev	Date	Drawn	Description
A	28.03.2018	SE	Addition of BioDisc and Biomass Boiler Location & amendment to boundary line

ctd architects

Clerk Bank House
Clerk Bank
LEEK
Staffordshire
ST13 5HE

t : 01538 373477
f : 01538 386503
e : info@ctdarchitects.co.uk
w : www.ctdarchitects.co.uk

ctd architects © 2018

- This drawing is copyright.
- All dimensions to be checked on site before proceeding.
- Contractor must notify the architect of any discrepancies before proceeding.
- Contractor to check/adjust dimensions of new work to suit existing conditions. Do not assume existing structure or details are plumb, square or level.
- All drawings to be read in conjunction with all other consultants drawings and specs.

Client

Ogilvy and Sneyd

Project
The Stables Basford Hall
Basford Hall Road, Basford, Cheddleton

Title
Site Block Plan

Scale	Size	Drawn	Chk'd	Date
1:500	A3	AM	CH	20/11/17

Status: PLANNING/ LISTED BUILDING CONSENT

Job No.	Drawing No.	Rev.
1769	AL02	A