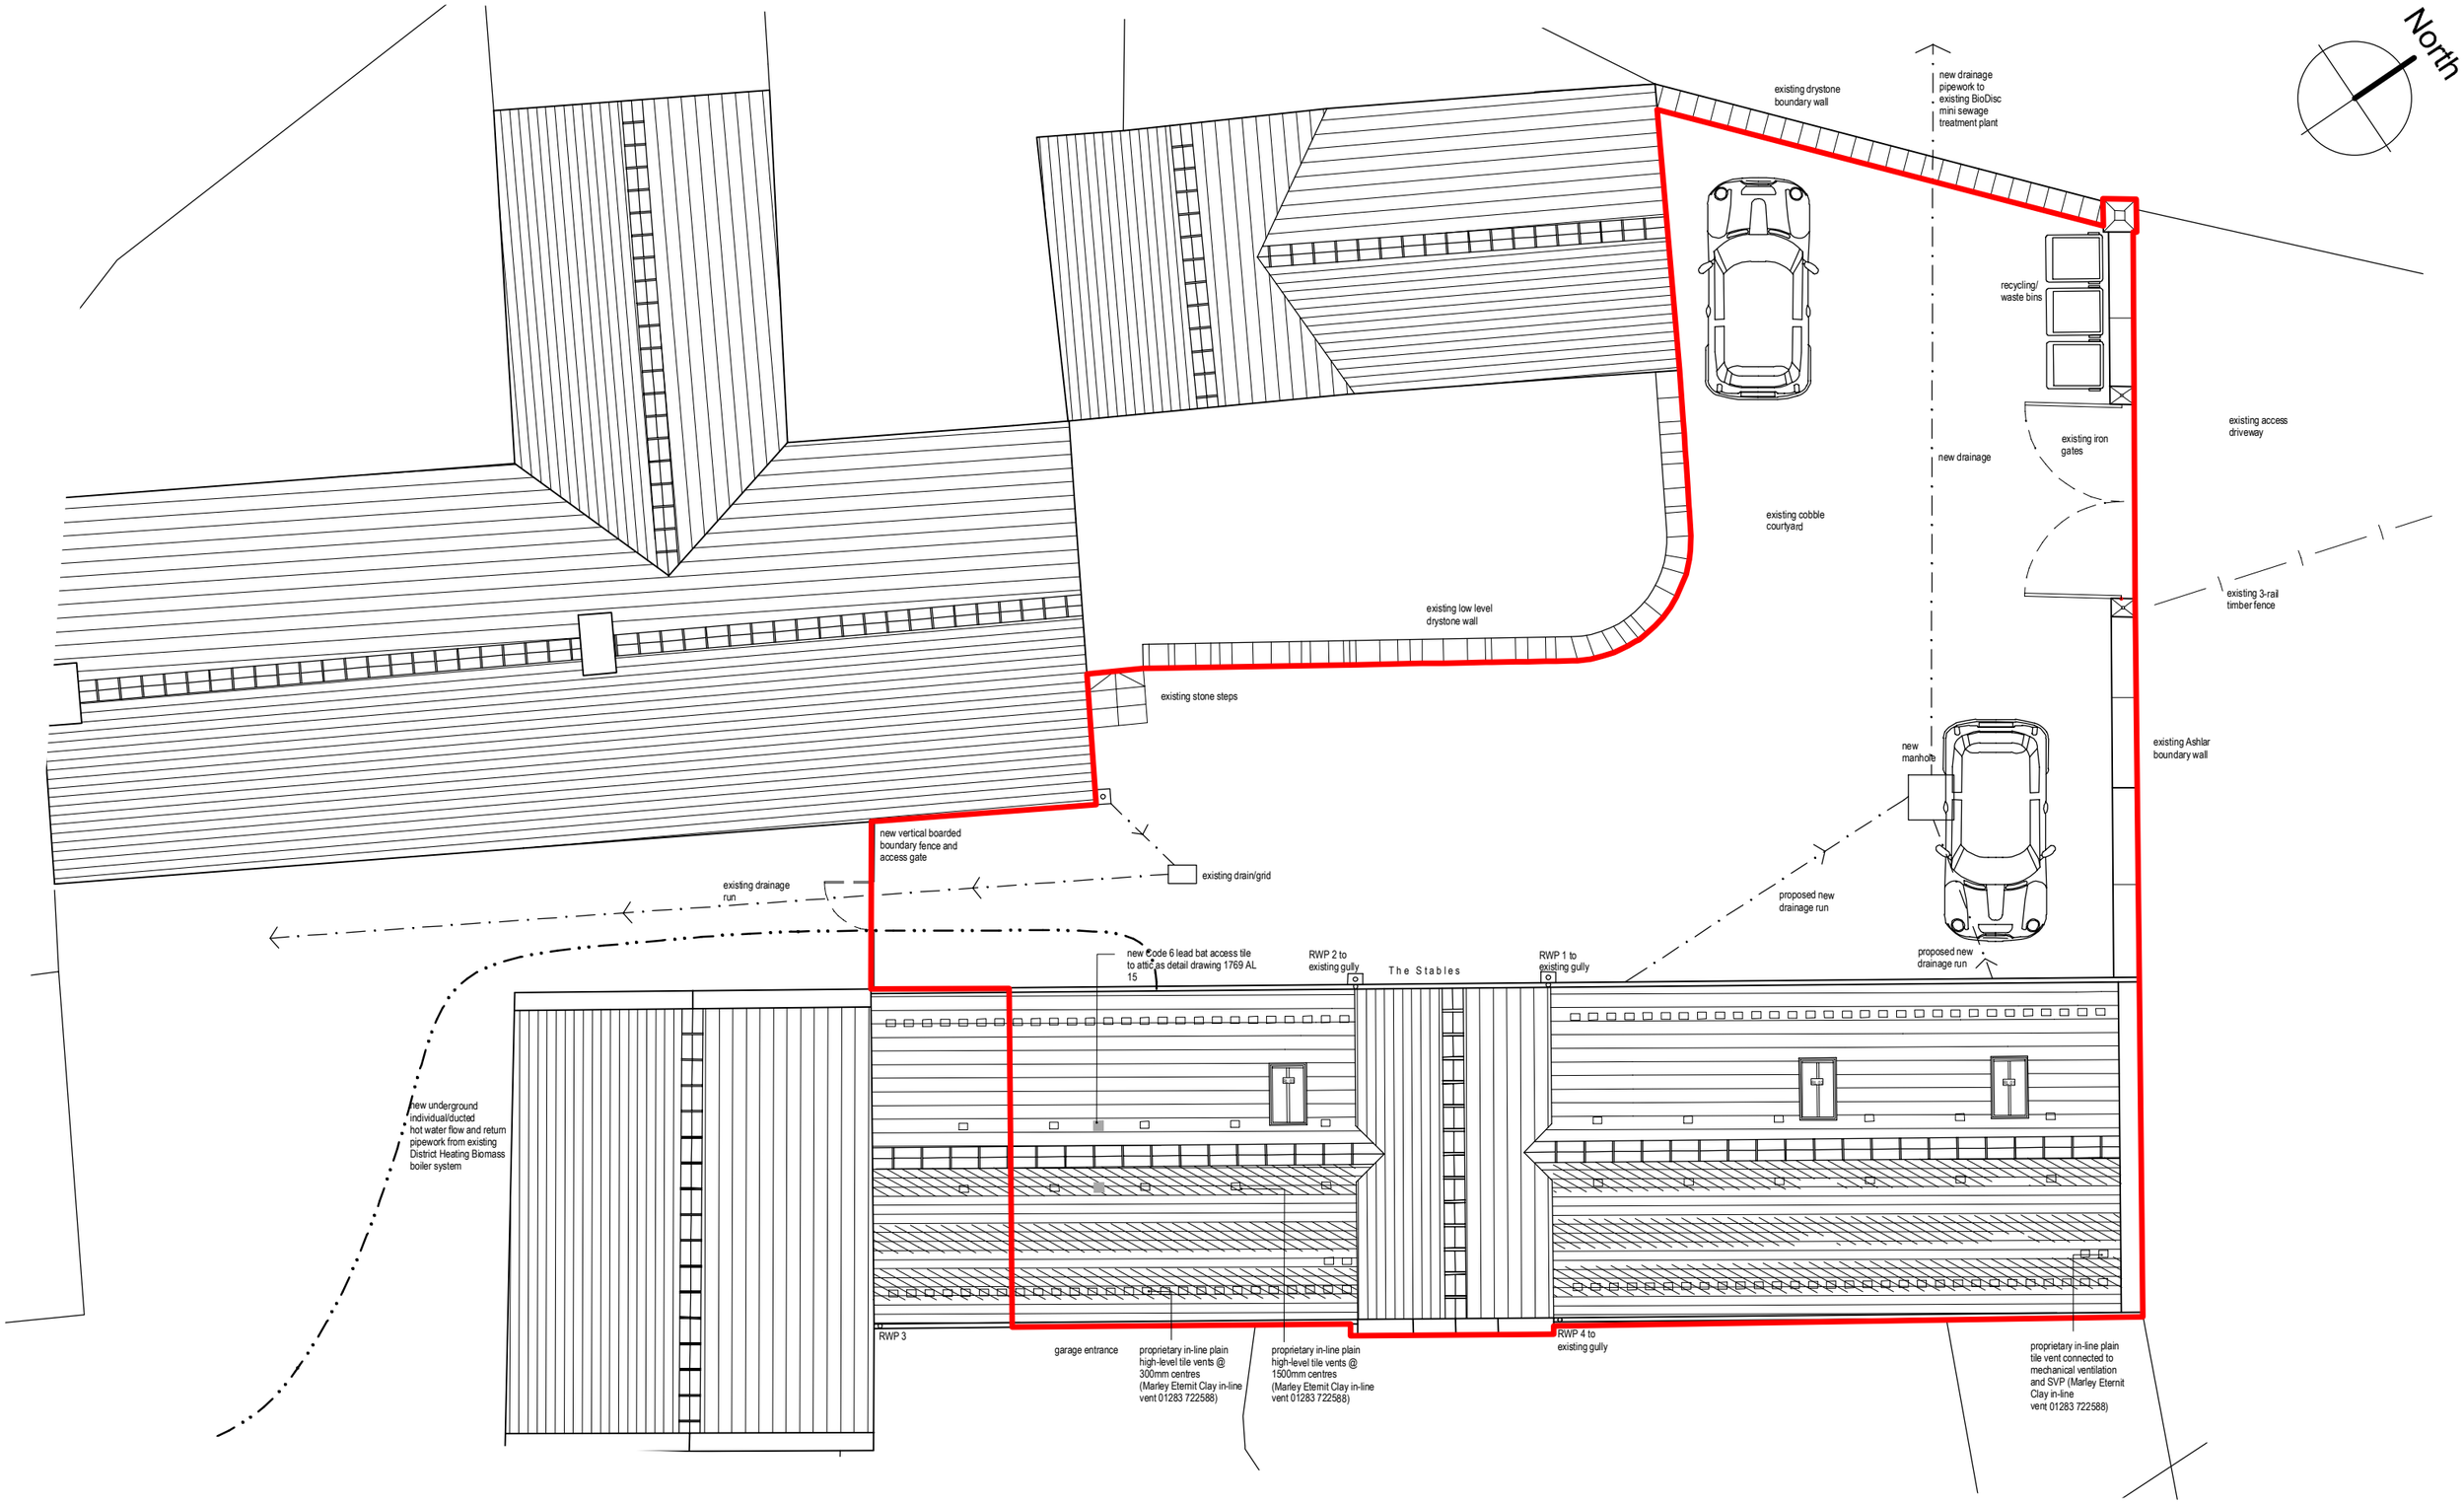

Rev	Date	Drawn	Description
A	10.05.2018	SE	Notation Added

ctd architects

Clerk Bank House
Clerk Bank
LEEK
Staffordshire
ST13 5HE

t : 01538 373477
f : 01538 386503
e : info@ctdarchitects.co.uk
w : www.ctdarchitects.co.uk

ctd architects © 2018

- This drawing is copyright.
- All dimensions to be checked on site before proceeding.
- Contractor must notify the architect of any discrepancies before proceeding.
- Contractor to check/adjust dimensions of new work to suit existing conditions. Do not assume existing structure or details are plumb, square or level.
- All drawings to be read in conjunction with all other consultants drawings and specs.

Client

Ogilvy and Sneyd

Project

The Stables Basford Hall

Basford Hall Road, Basford, Cheddleton

Title

Site Block Plan 'as proposed'

Scale	Size	Drawn	Chk'd	Date
1:100	A3	SE	CH	19.03.2018

Status: PLANNING / LISTED BUILDING CONSENT

Job No.	Drawing No.	Rev.
1769	AL03	A