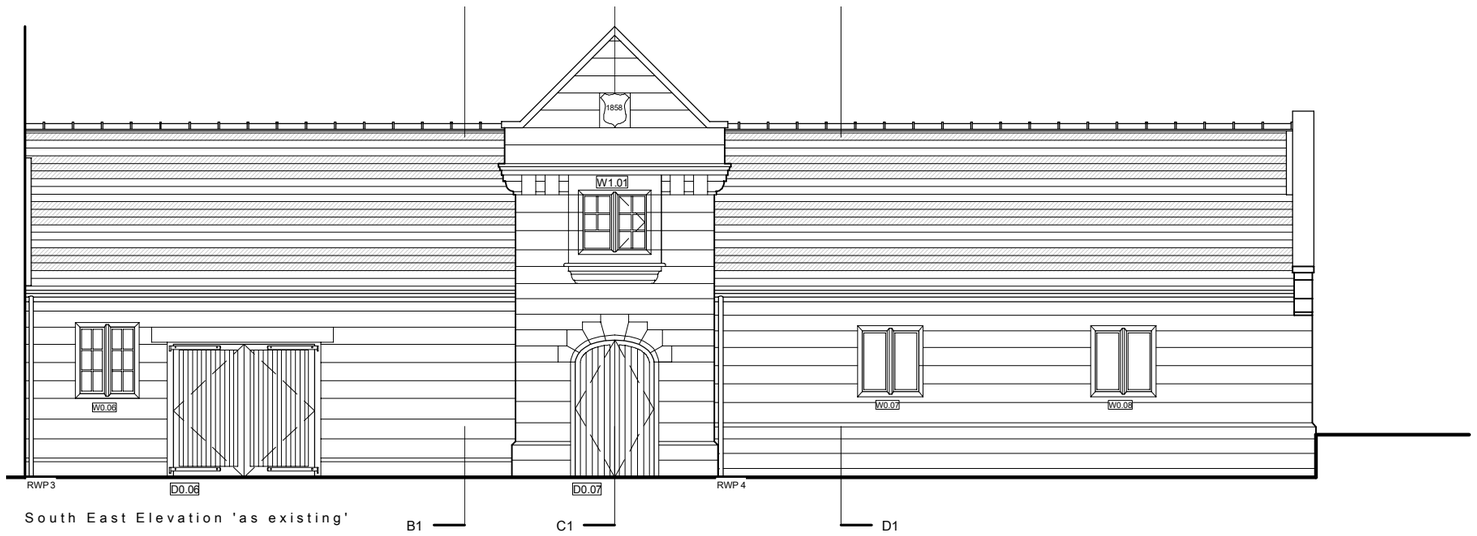

South East Elevation 'as existing'

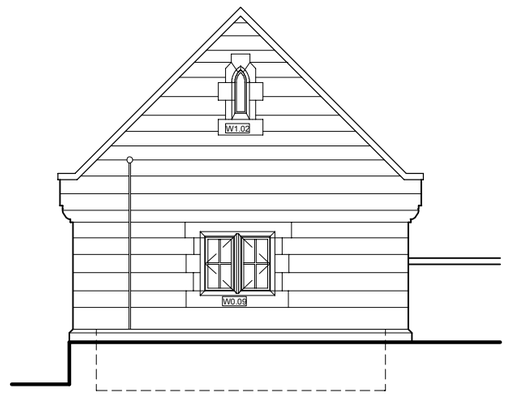

North East Elevation 'as existing'



North West Elevation 'as existing'

Rev	Date	Drawn	Description
-	-	-	-

ctd architects

Clerk Bank House
Clerk Bank
LEEK
Staffordshire
ST13 5HE

t : 01538 373477
f : 01538 386503
e : info@ctdarchitects.co.uk
w : www.ctdarchitects.co.uk

ctd architects © 2017

- This drawing is copyright.
- All dimensions to be checked on site before proceeding.
- Contractor must notify the architect of any discrepancies before proceeding.
- Contractor to check/adjust dimensions of new work to suit existing conditions. Do not assume existing structure or details are plumb, square or level.
- All drawings to be read in conjunction with all other consultants drawings and specs.

Client: Ogilvy and Sneyd

Project: The Stables Basford Hall
Basford Hall Road, Basford, Cheddleton

Title: Elevations 'as existing'

Scale: 1:100 | Size: A3 | Drawn: AM | Chk'd: CH | Date: 20/11/17

Status: PLANNING/LISTED BUILDING CONSENT

Job No.: 1769 | Drawing No.: AL05 | Rev.: -