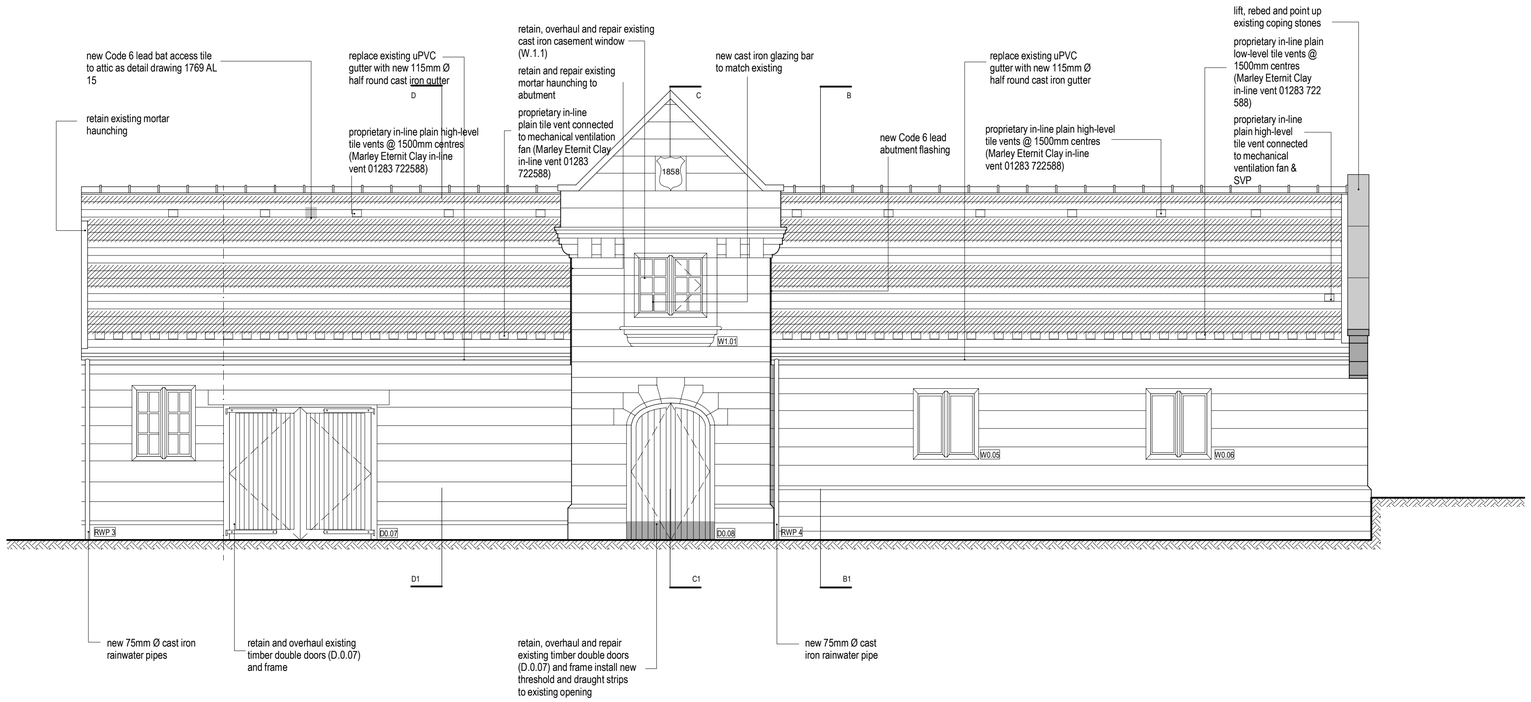

South East Elevation 'as existing'

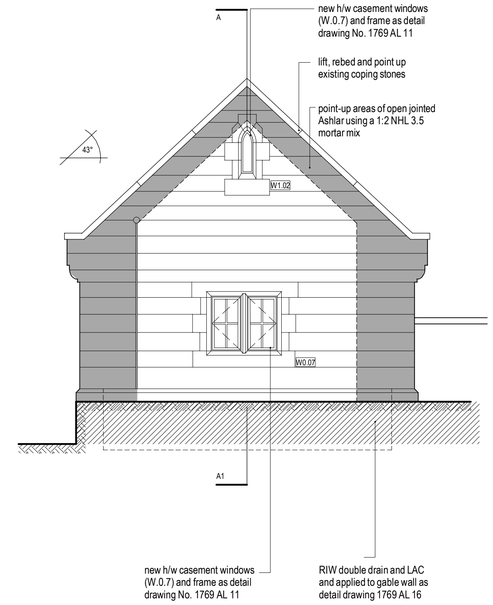

North East Elevation 'as existing'

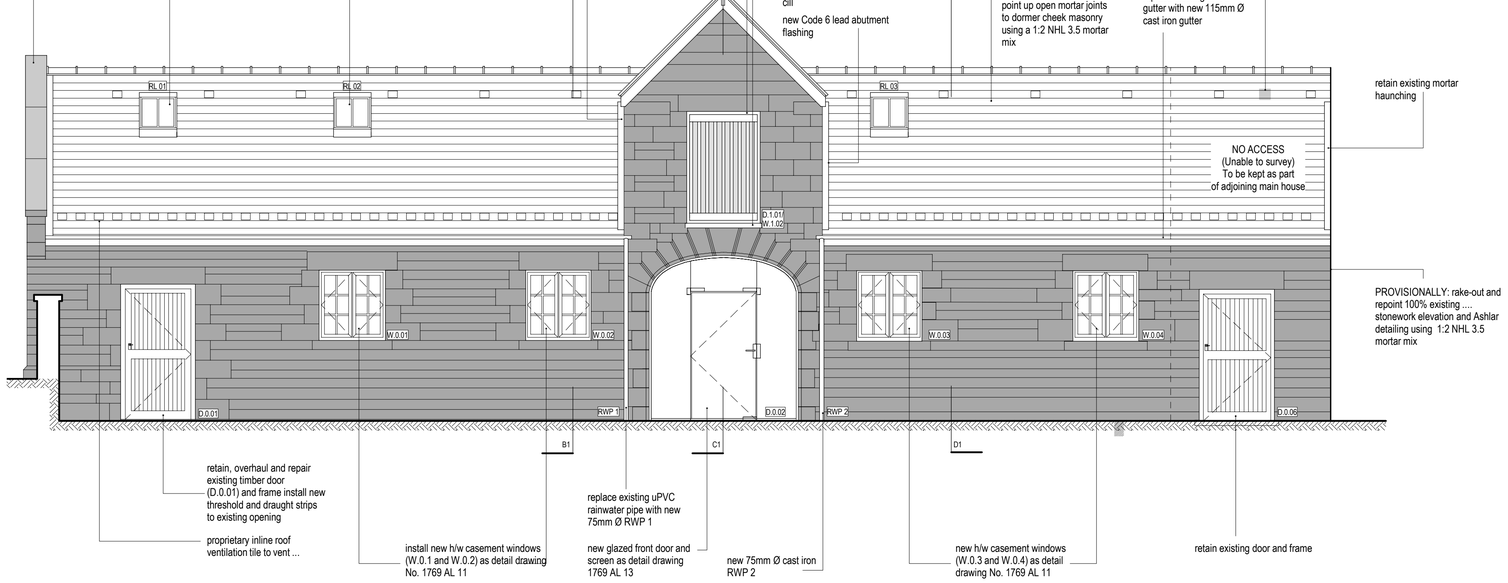

North West Elevation 'as existing'

Rev	Date	Drawn	Description
B	08.03.18	SE	Amendment of Window and Door Design Following Conservation Officer Feedback & notation added
A	06.12.17	CH	Minor Amendments

ctd architects

Clerk Bank House
Clerk Bank
LEEK
Staffordshire
ST13 5HE
t : 01538 373477
f : 01538 386503
e : info@ctdarchitects.co.uk
w : www.ctdarchitects.co.uk

ctd architects © 2018
• This drawing is copyright.
• All dimensions to be checked on site before proceeding.
• Contractor must notify the architect of any discrepancies before proceeding.
• Contractor to check/adjust dimensions of new work to suit existing conditions. Do not assume existing structure or details are plumb, square or level.
• All drawings to be read in conjunction with all other consultants drawings and specs.

Client
Ogilvy & Sneyd

Project
The Stables, Basford Hall
BASFORD HALL ROAD, BASFORD, CHEDDLETON

Scale 1:50 | Size A1 | Drawn SE | Chk'd CH | Date 30/11/17

Status PLANNING / LISTED BUILDING CONSENT

Title
Elevations
'as proposed'

Job No. 1769 | Drawing No. AL08 | Rev. B

architects | historic building advisors | project managers | landscape & urban designers