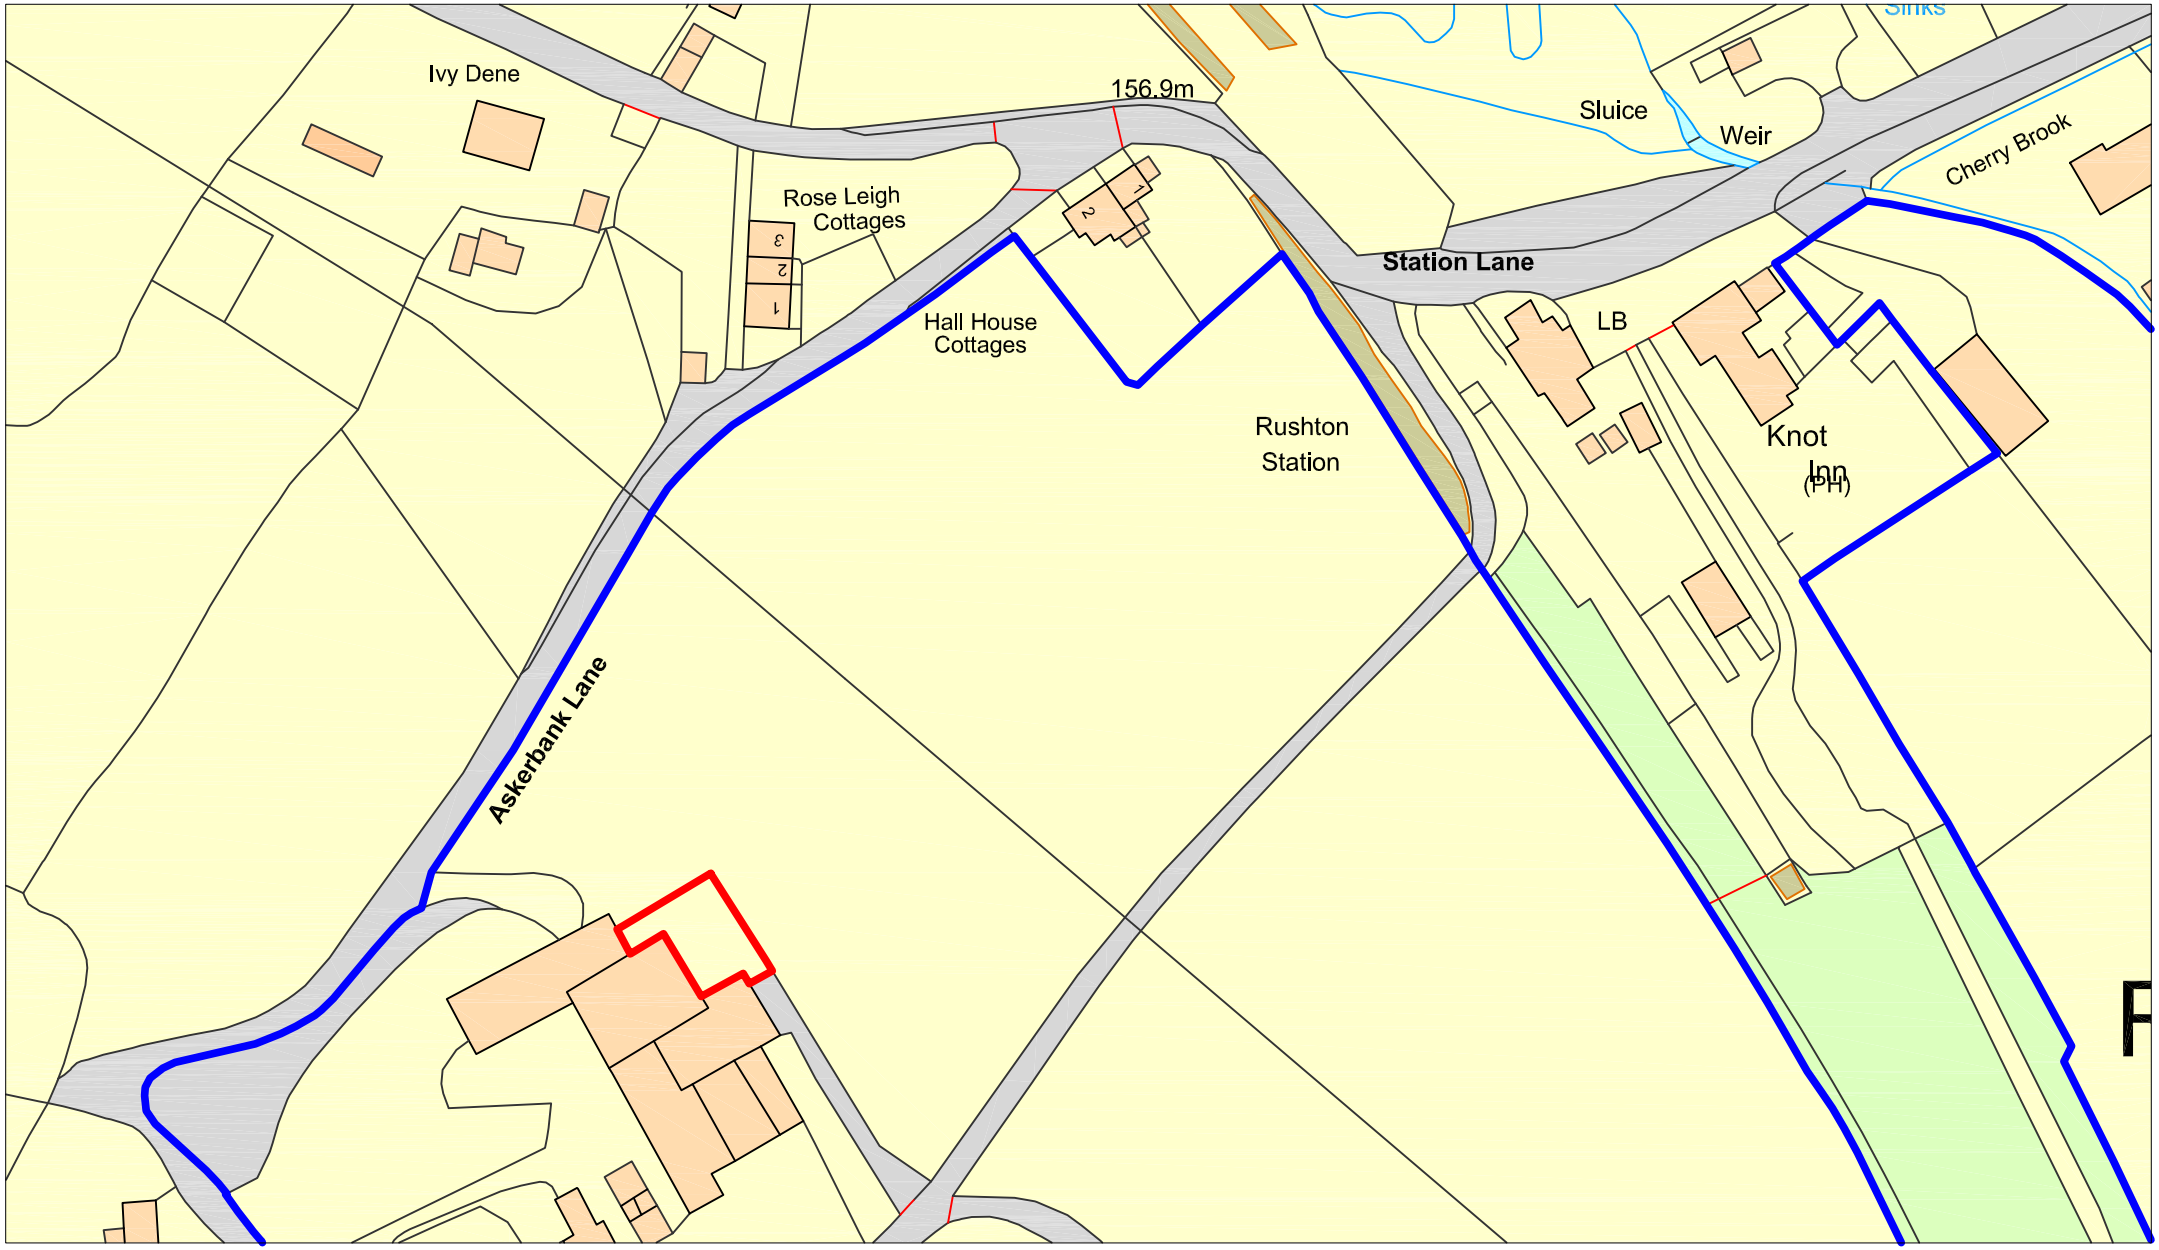


PROPOSED MUCK HEAP ROOF, HALLHOUSE FARM, RUSHTON SPENCER
LOCATION PLAN

Drawing No. 702-1 **Scale - 1:1250** **Paper size: A4** **Date: 1 June 2018**

N

KEN WAINMAN ASSOCIATES Ltd, 31A St. Edward Street, Leek, Staffs, ST13 5DN