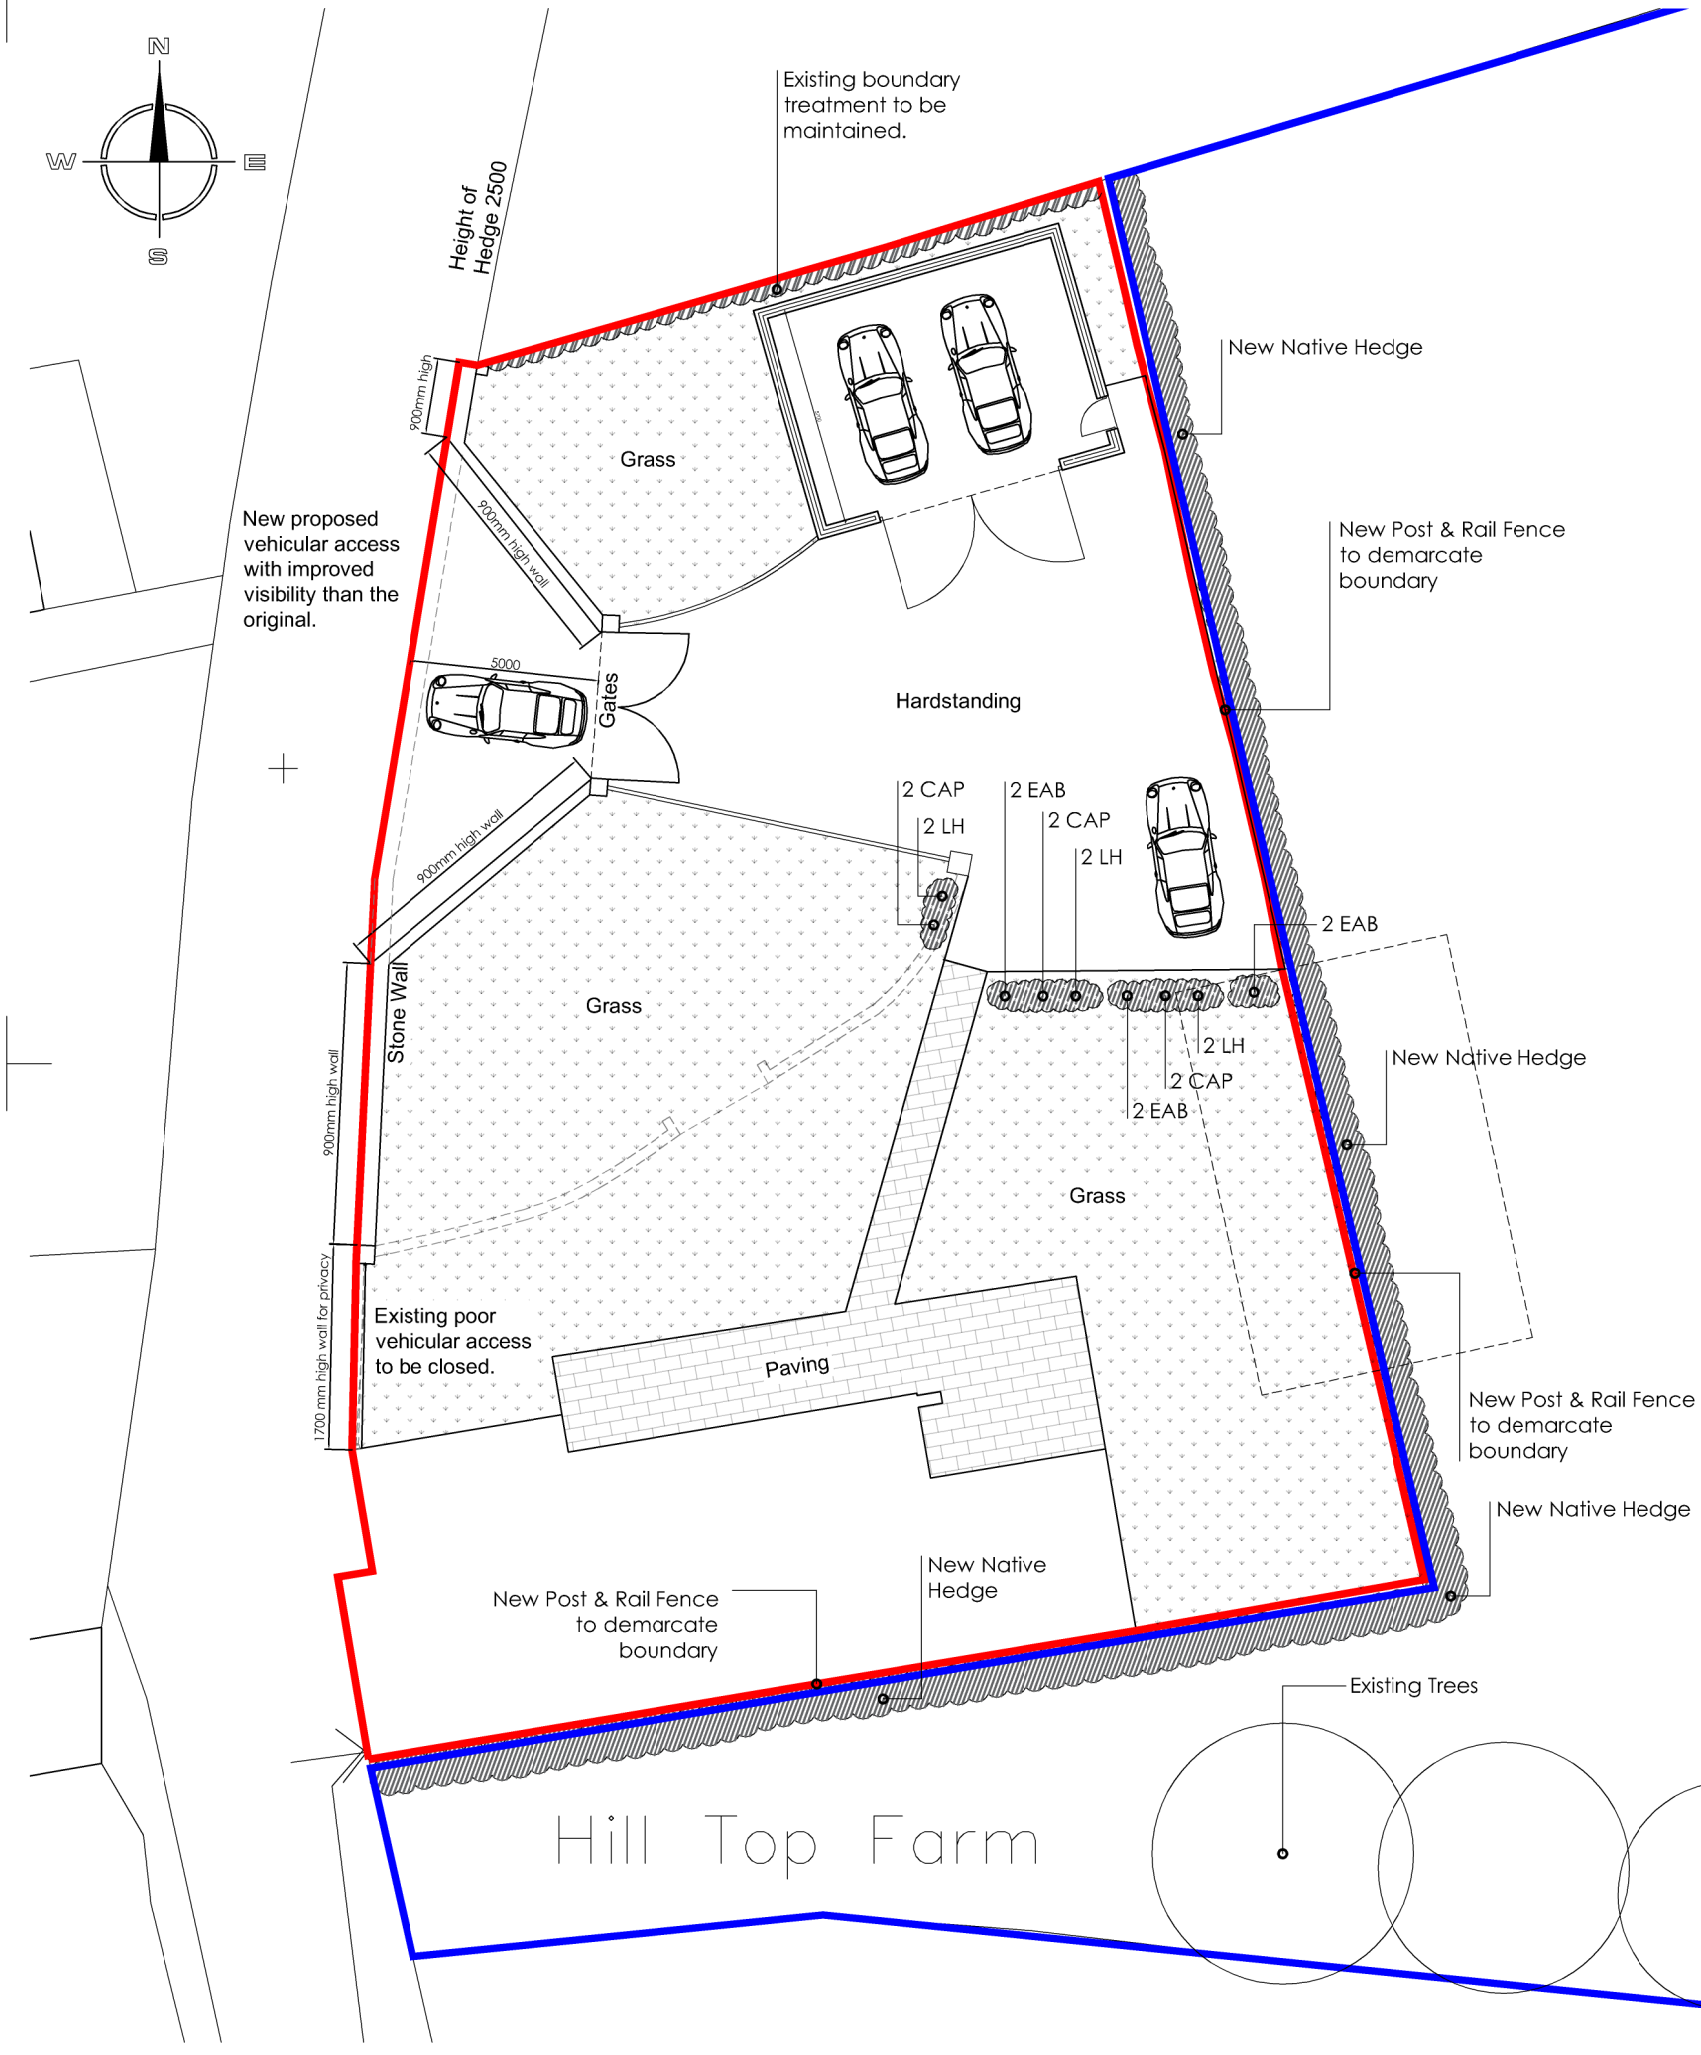

Site Plan 1:200

Planting Notes

Topsoil to Planting Areas
The existing sub soil shall be fully de-compacted in accordance with the 'Complete Cultivation' method to the full rootable soil depth to at least 1m below finished ground level. Imported topsoil to be in accordance with BS 3882 - Multi-Purpose grade free from stones, weeds, debris, clay and vegetation. It shall be of a similar PH to the existing soil. Location of topsoil source, and previous and current land use for natural soils shall be submitted for approval prior to ordering and delivery. Provide a declaration of analysis, to include: date of sampling and analysis, test results including Contamination Parameters and written compliance with the relevant Topsoil Grade in BS 3882:2007, Multipurpose grade. A sample of the first delivery of topsoil shall be available for inspection and approval prior to delivery of further loads. A sample of the approved top soil to be retained on site for comparison during the works
Topsoil to be reinstated to minimum 450mm depth in planting areas and 200mm depth in turfed areas, in layers not more than 150mm thick, treated with glyphosate min 2 weeks prior to planting. Gently firm between layers. Any stones above 20mm dia to be removed. Prior to planting the ground should be full de-compacted
Topsoil to be domed generally within planting area with recessed edge below the top of perimeter kerbing to retain the bark mulch

Cultivation
Excavate planting pits to a minimum depth of
200 x 200 x 250mm for all 1 litre and smaller pot grown plants & 300 x 300 x 450mm for all 2 and 3 litre pot grown shrubs.
Excavate to 150mm wider and deeper than root spread for bare root shrubs. Plant plants at the correct depth.
Cultivation: Cultivate whole planting bed to minimum 300mm depth.
Timing: Within a few days before planting, with weather and ground conditions suitably dry and mild with no risk of frost.
Surface: Leave regular and even. Undesirable material brought to the surface: Remove weeds, roots, stones and clods larger than 50mm in any dimension, tufts of grass and foreign matter. Soil within root spread of trees and shrubs to be retained: Do not dig or cultivate.

Planting
Carry out planting while soil and weather conditions are suitable. Do not plant during periods of frost, rain or strong winds. All plants and trees to be in accordance with the criteria as stated in BS 3936 All plants to be positioned upright, well-balanced and with best side to front. All plants to be planted in holes excavated large enough to allow adequate root spread to a depth of minimum 75mm lower than the root system.
Remove any non-perishable containers and trim back damaged roots prior to planting. On completion of planting remove any damaged twigs and shorten back trees or shrubs as necessary to compensate for any root reduction.

Hedge Planting
All plant material to comply with BS 3936 Pt 1:1992 and handled in accordance with 'Handling and Establishing Landscape Plants' 1996. All Planting to comply with BS 4428 with plants well firmed. Enmag slow release fertiliser or similar approved to be applied to the base of each plant at the rate shown in the schedule.
Cultivate compacted ground and apply herbicide to kill weeds with herbicide to at least 0.5m width. Do not allow roots to dry out during prior to planting or heat up in enclosed bags. Form a trench to the same depth as the roots, plant so that the finished topsoil level matches the level of the soil it was planted in at the nursery. Firm plants in place and cover with well rotted mulch and topsoil. Provide plastic tree guards for protection to young plants.

Native Hedge

New hedge (approximately 68 m in total) to be planted at 300mm centres in a random mix of the following plants, in groups of 3, 5, 7, 9.

Species	Specification		% of mix	No.	Prill
Prunus domestica	60 - 80 cms	bare root	10 %	9	4
Crataegus monogyna	60 - 80 cms	bare root	65 %	59	4
Corylus avellana	60 - 80 cms	bare root	10 %	9	4
Ilex aquifiolium	2 litre pot	pot grown	5 %	5	5
Prunus Spinosa	60 - 80 cms	bare root	10 %	9	4

PLANTING KEY				
	SHRUBS			
CAP	Choisya Aztec Pearl	20-30cm	C3	6
EAB	Escallonia Apple Blossom	20-30cm	C3	6
LH	Lavender Hidcote	15-30cm	C3	6

Copyright of this drawing is vested in the Architect and it must not be copied or reproduced without consent. Figured dimensions only are to be taken from this drawing. All contractors must visit the site and be responsible for taking and checking all dimensions relative to their work. Hewitt&Carr Architects Ltd are to be advised of any variation between drawings and site conditions.
CLIENTS ARE ADVISED TO CLARIFY DIMENSIONS WITH THE ARCHITECT PRIOR TO SETTING OUT AND NOT TO SCALE FROM THE DRAWING

Rev.	Drawn	Comments	Date

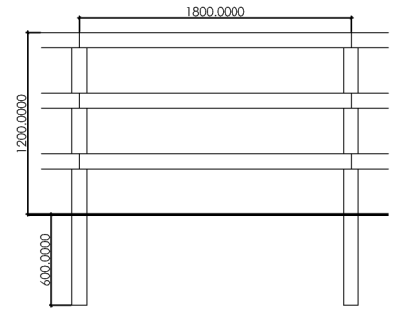

Post & Rail Fence at Boundary Detail 1:50

Hewitt&Carr Architects
A: 2-4 Cross Street I Cheadle I Staffordshire I ST10 1NP
T: 01538 756888
E: enquiries@hcarchitects.co.uk
W: www.hcarchitects.co.uk

Client
Mr M Harrison

Project
Proposed New Garage & Altered Access
Hill Top Farm, Hill Top, Brown Edge

Title
Landscaping Plan

PLANNING

Status
Planning

Date AUG 2018 Drawn BC

Scale @A3 As Stated Checked

Project No 00774 Drawing No. AL(0)03 Rev

File Ref: C:\