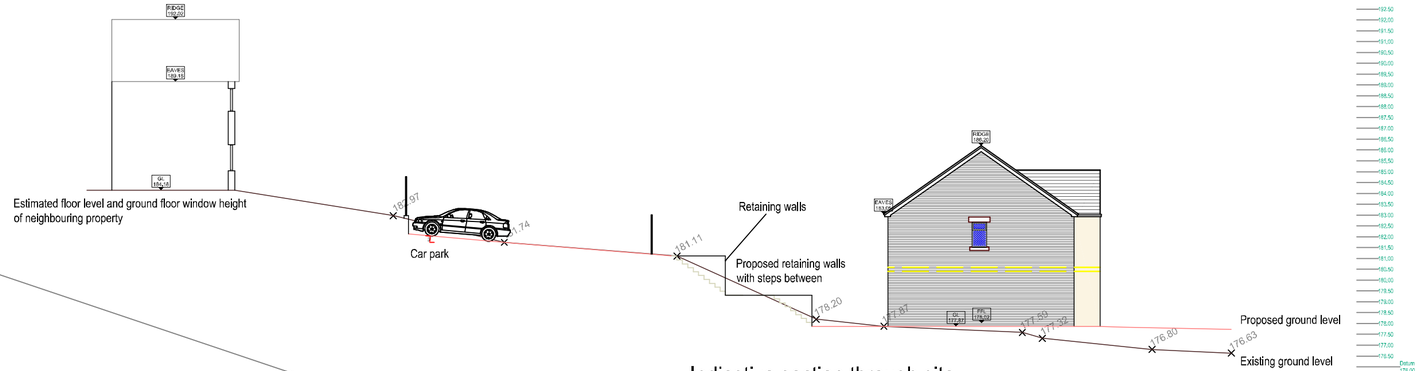


Indicative section through site

Metres
1 2 3 4 5 10 15 20

SCALE 1:200

Timber closed boarded fence to boundaries.

Parking for visitors and residents.

Open frontage with pedestrian access only.

Garden area terraced with retaining wall and stepped access to carpark at rear.

Turning space for fire appliances / emergency vehicles.

Tarmac driveway and parking.

Entrance widened 5.5m min 10m back from pavement.

Indicative proposed site plan

Metres
1 2 3 4 5 10 15 20

SCALE 1:200

DBD Architectural Consultancy Ltd ©2018

1. Copyright is vested with DBD Architectural Consultancy Ltd.

2. All dimensions to be checked on site before proceeding.

3. Contractor to check/adjust dimensions of new work to suit existing conditions.
Do not assume existing structure or details are plumb, square or level.

4. Contractor must notify the architect of any discrepancies before proceeding.

5. All drawings to be read in conjunction with all other consultants drawings and specs.

Rev	Date	Description
B	11.05.18	Amended after client comment
A	09.05.18	Amended after client comment

DBD Architectural Consultancy

DBD Architectural Consultancy Ltd
50 Broad Street, Leek,
Staffordshire, ST13 5NS
01538 383118
mail@dbdconsultants.co.uk
www.dbdconsultants.co.uk

Mr Rob Barker
Premier Garage
Broad Street
Leek
ST13 5NS

Construction of 6no new build houses

Site plans and section as proposed

Stage: Planning
Size: A2
Scale: 1:200
Date: 15.02.18
Job No: 1803-100
Drawing Number: PL 03B