
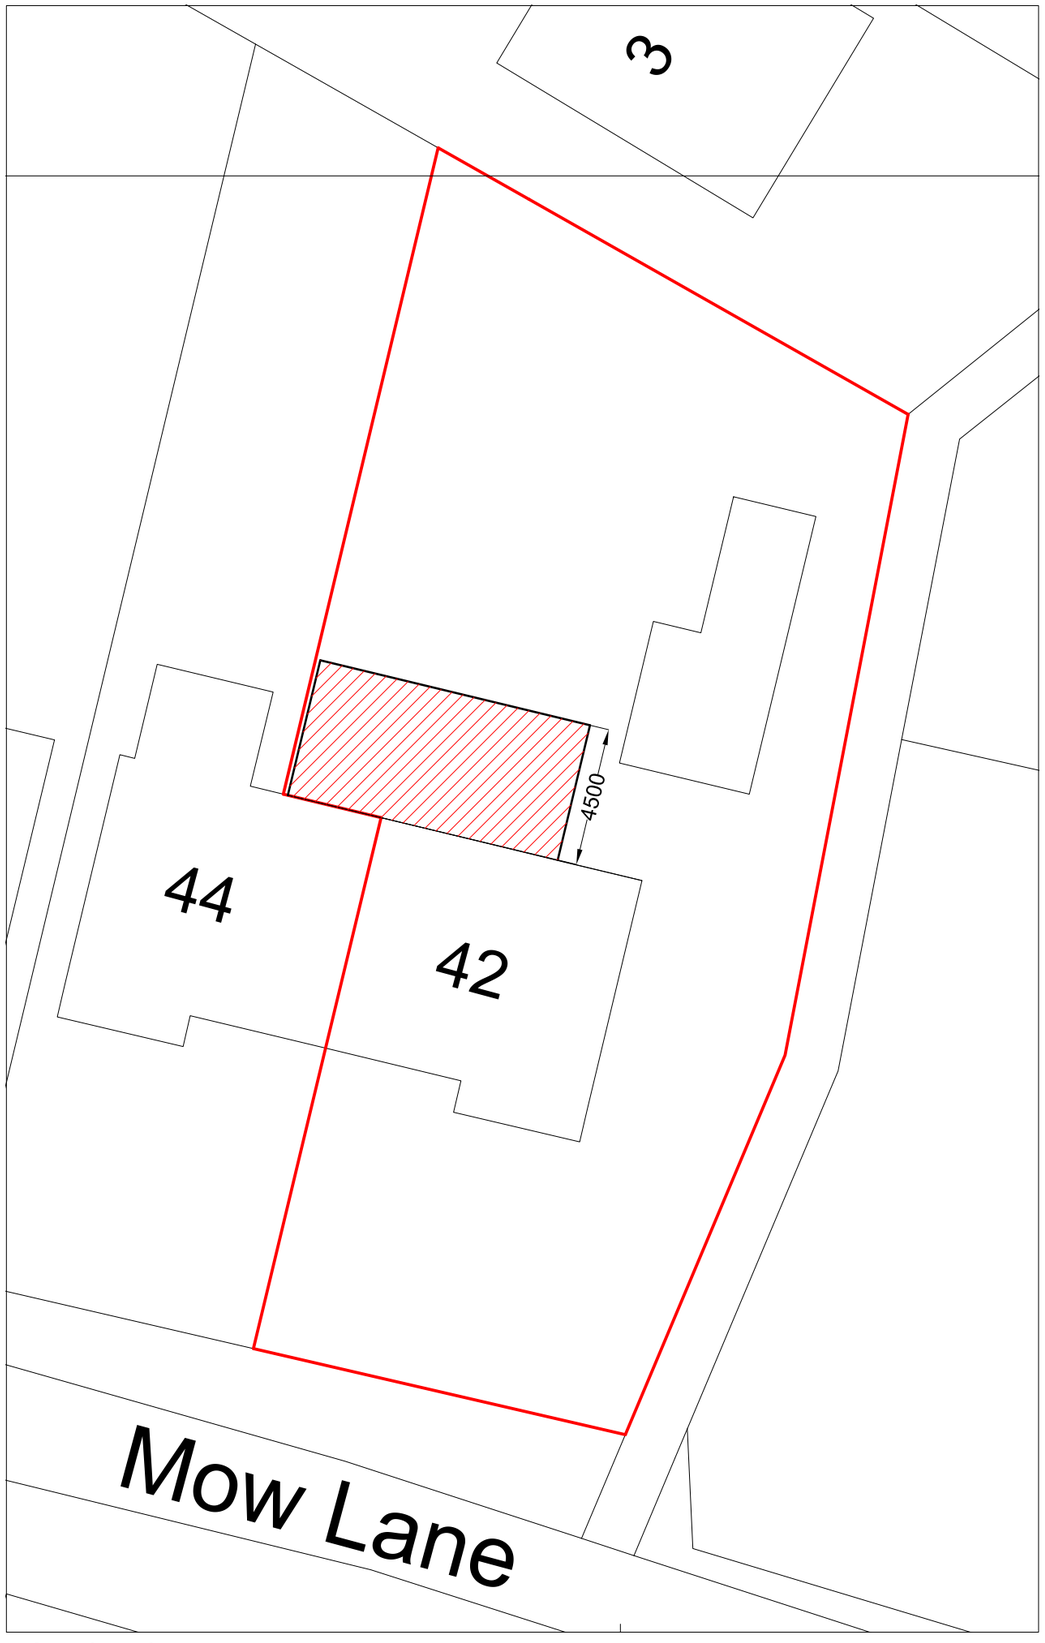


Block Plan 1:200

Ordnance Survey
Ukmapcentre.com

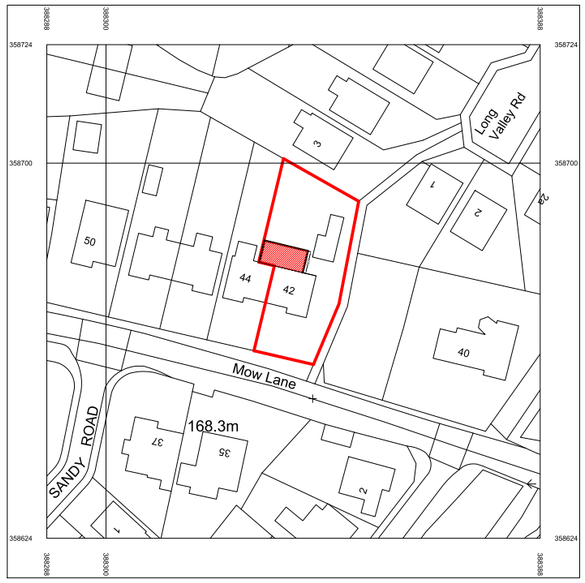


Serial number: 144845

©Crown copyright and database right 2018
Ordnance Survey licence 100048957
Reproduction in whole or in part is prohibited
without the prior permission of Ordnance Survey

0 10 20 30 40 50
metres

Location Plan 1:1250

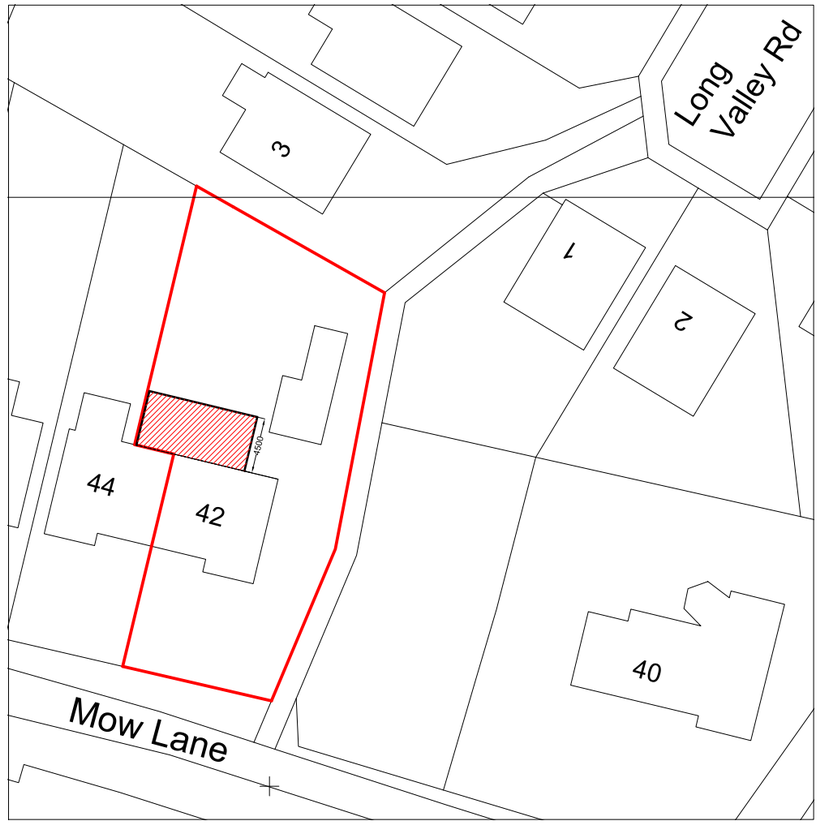

Site Plan 1:500

Adjoining Properties

44 Mow Lane Gillow Heath ST8 6QQ
3 Long Valley Rd Gillow Heath ST8 6RA

Proposals

1. maximum eaves height to be no higher than three metres.

2. extension not to exceed a height of four metres.

3. extension not to project more than four & 1/2 metres from the rear of the original building.

This drawing has been prepared for the purpose of obtaining Planning & Building Regulation Approval only.

The copyright of this drawing is vested in Philip Kelsall Associates and must not be reproduced in any form without written consent

Address
42 Mow Lane
Gillow Heath
Staffordshire
ST8 6QQ

Client
Mr I Frost

Project: Rear Extension	Drawing Title: Site Plans
Date: Aug 2018	Drawing No. ML/42/01
Scale: As denoted @ A3 Paper	

Philip Kelsall Associates
Architectural & Building Consultants
CBuildE chartered building engineer
Manorial House
5 Woodcock Lane Mow Cop ST7 3NG
Tel : 01782 698516
Mob : 07889 364105

e : phil@philipkelsall.co.uk
w : www.philipkelsall.com