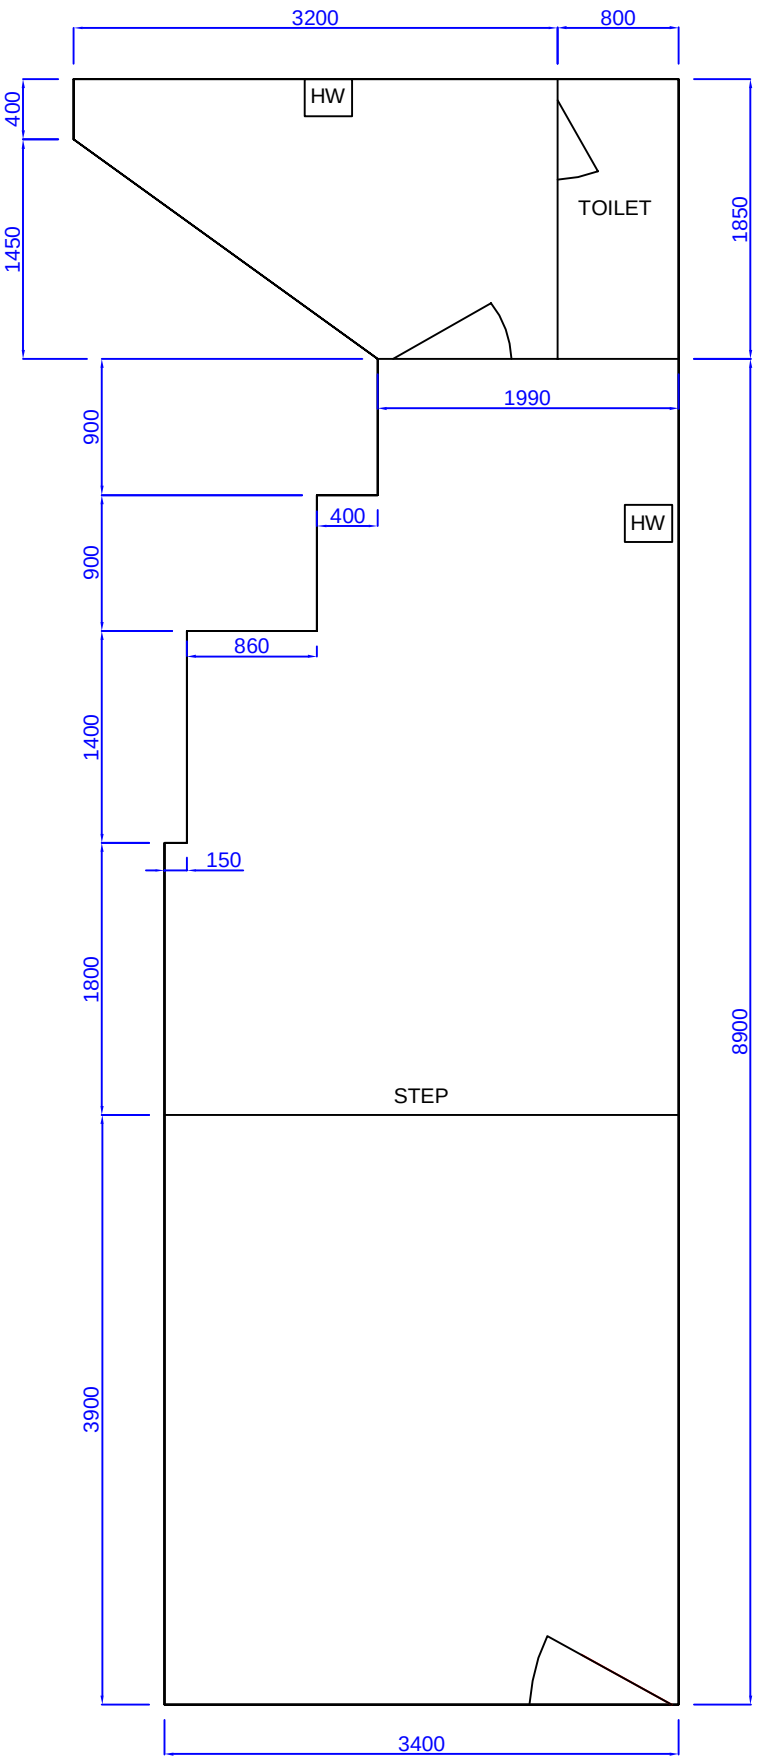

Existing Ground Floor Plan 1:50

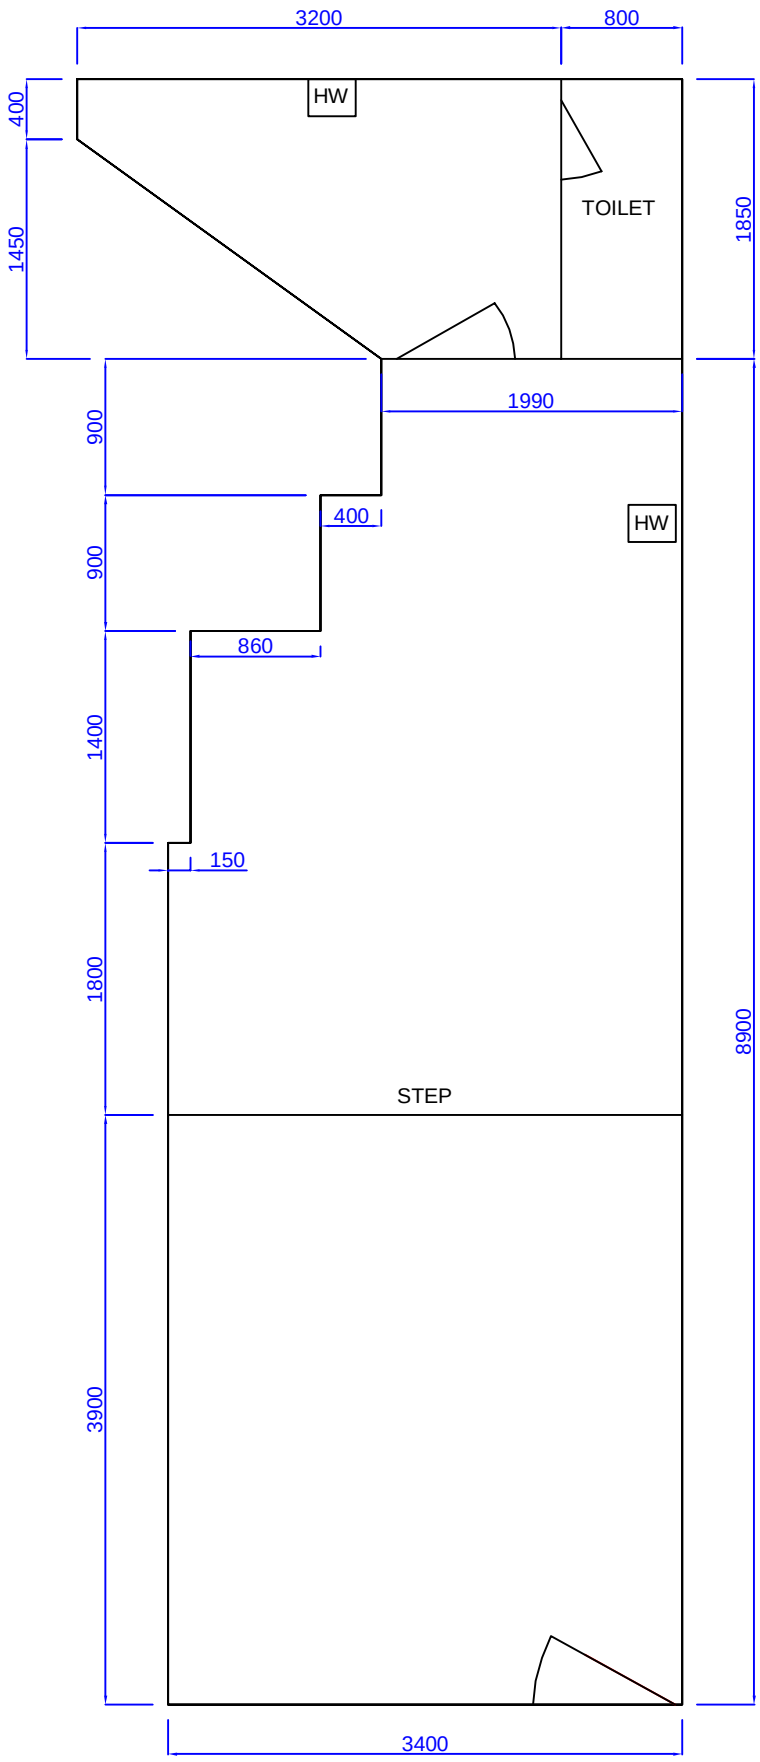

Proposed Ground Floor Plan 1:50
(Unchanged)

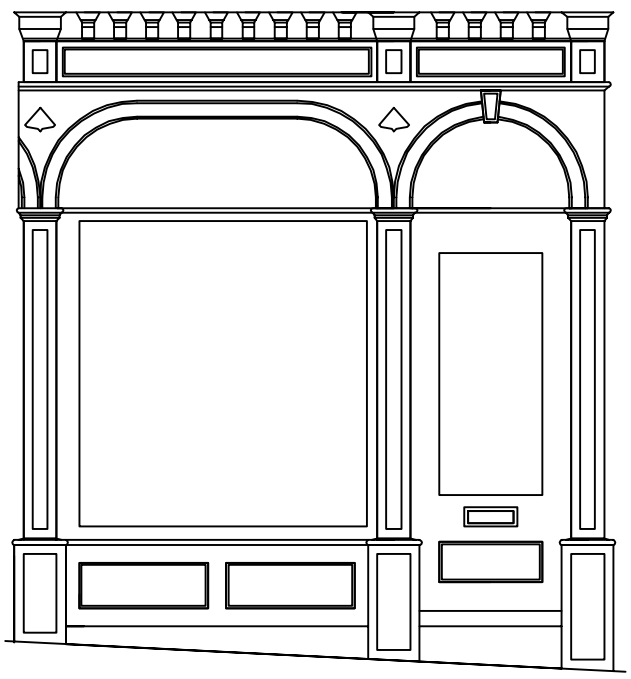

Existing Elevation 1:50

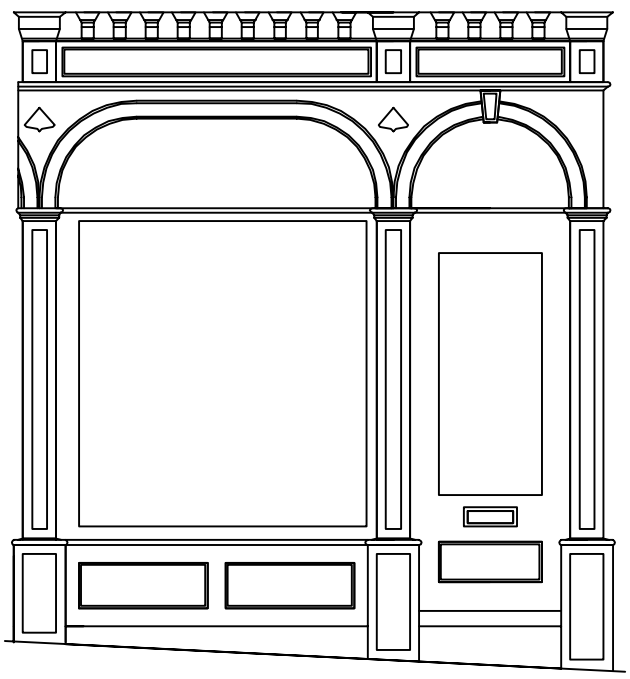

Proposed Elevation 1:50
(Unchanged)

Client	Black Sheep Tattoo Studio
Location	9 Stanley Street, ST13 5HG
Scale	1:50 @ A3
	All dimensions in mm UNO Floorplan Area 33.8m^2 HW=Hazardous Waste Disposal