

Typical section through front elevation

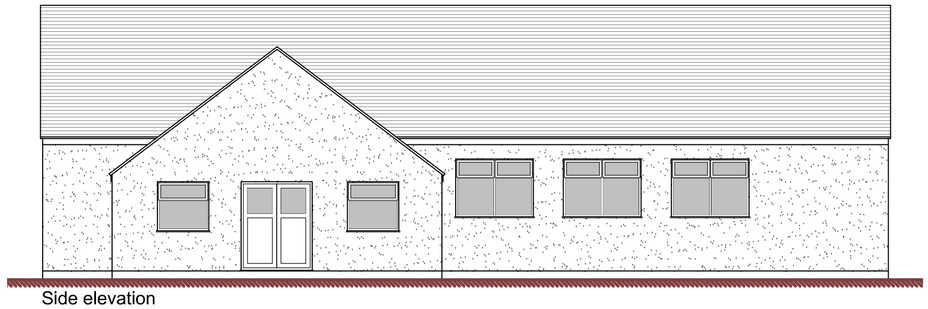

Side elevation

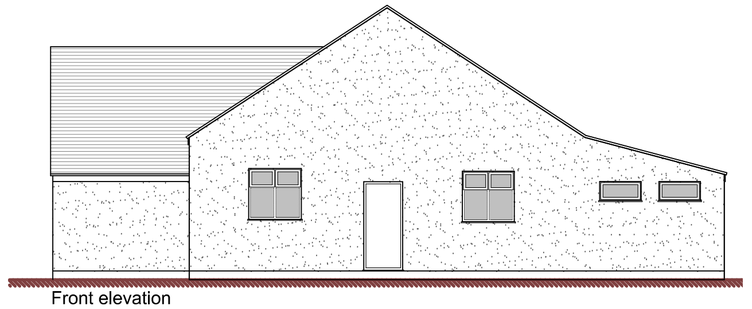

Front elevation

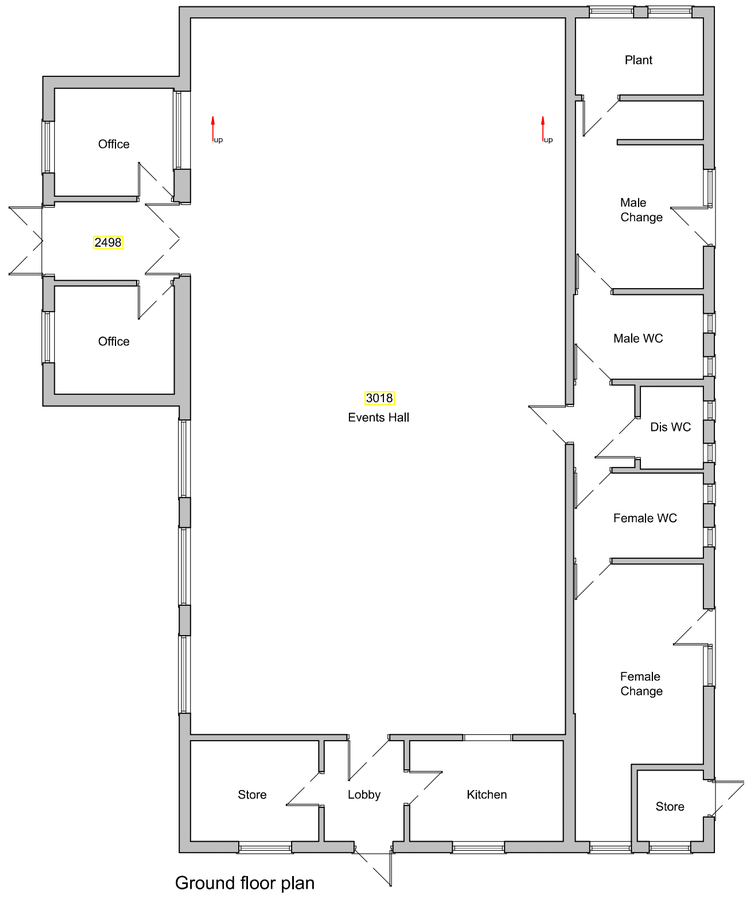

Ground floor plan

Scale

0 1 2 3 4 5

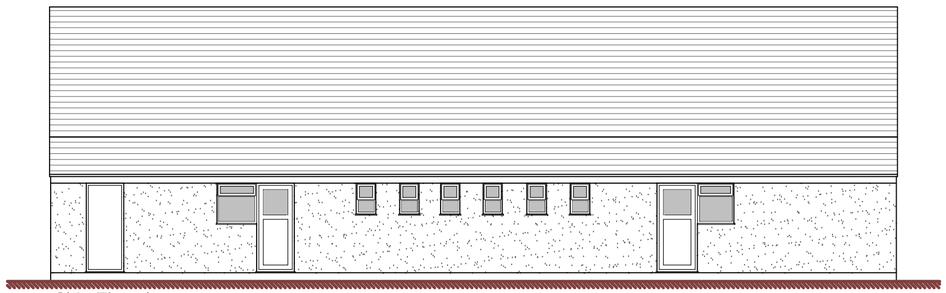

Side Elevation

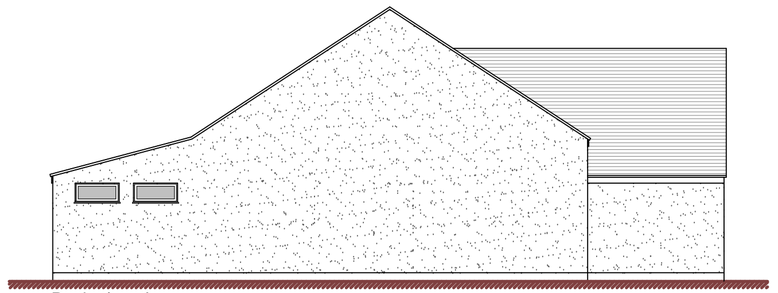

Back elevation

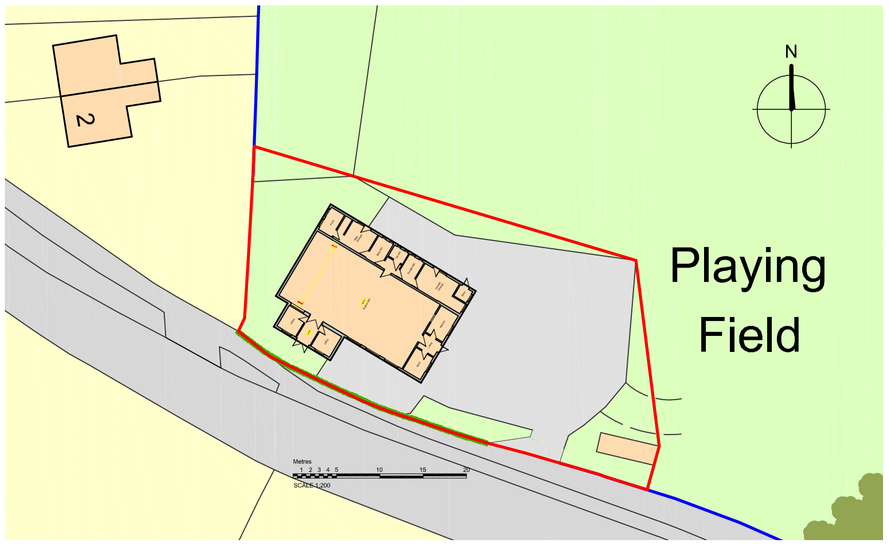

Site plan as existing @1-500

DBD Architectural Consultancy Ltd ©2017

1, Copyright is vested with DBD Architectural Consultancy Ltd.

2. All dimensions to be checked on site before proceeding.

3, Contractor to check/adjust dimensions of new work to suit existing conditions.
Do not assume existing structure or details are plumb, square or level.

4, Contractor must notify the architect of any discrepancies before proceeding.

5. All drawings to be read in conjunction with all other consultants drawings and specs.

Rev	Date	Description
A	04.05.18	Minor amendment

DBD Architectural Consultancy

DBD Architectural Consultancy Ltd
50 Broad Street, Leek,
Staffordshire, ST13 5NS
01538 383118
mail@dbdconsultants.co.uk
www.dbdconsultants.co.uk

Paul Hammond

Client

Demolition of village hall and replace with dwellings.

Project

Title

Plans and elevations as existing

Stage: Planning			
Size: A2		Date: 30.10.17	Job No: 1746-100
Scale: 1:100, 1:500			

Drawing Number: PL 21A